Appendix I. North Coast Highway Improvements – Right of Way Map

This page intentionally left blank

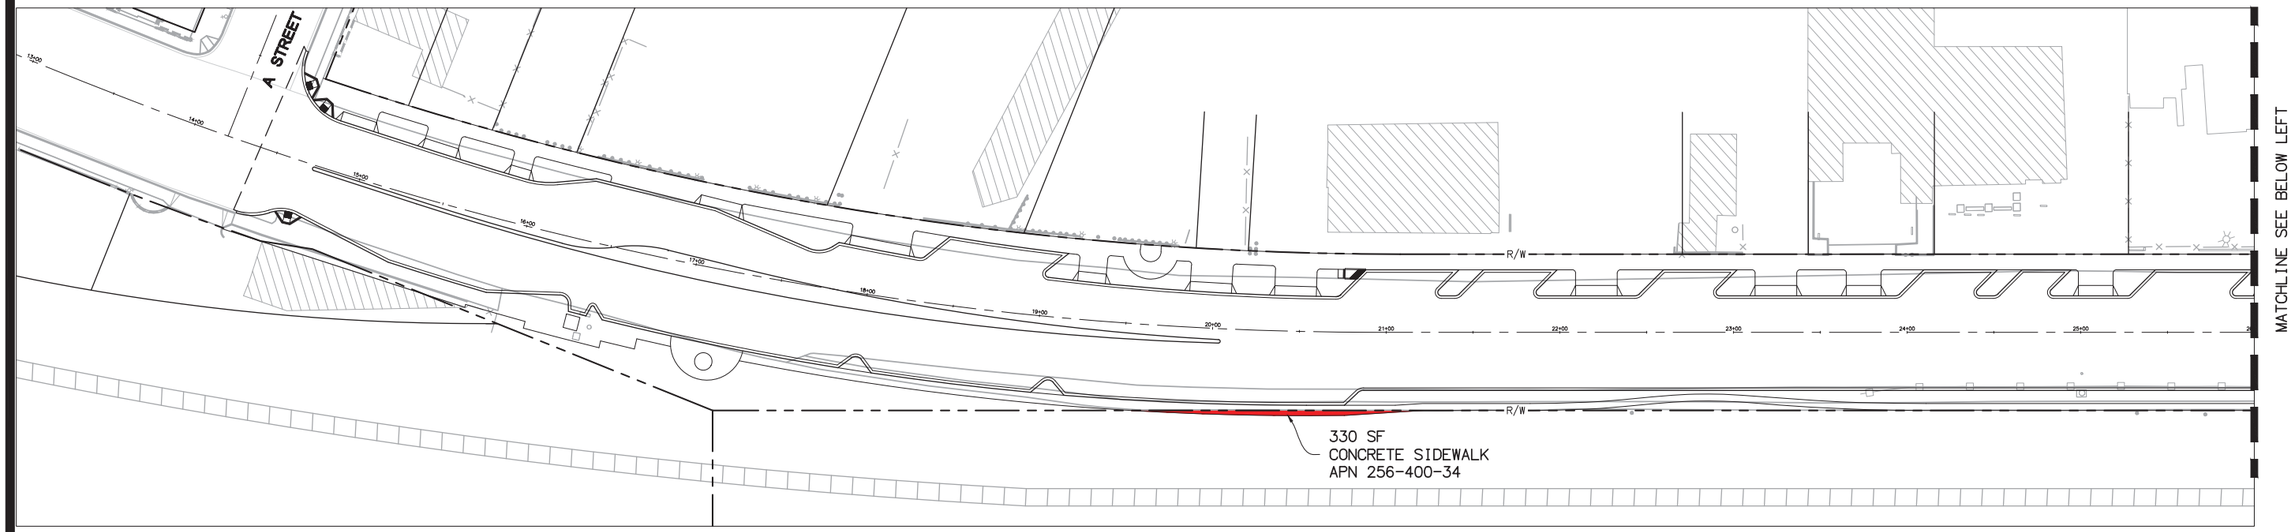

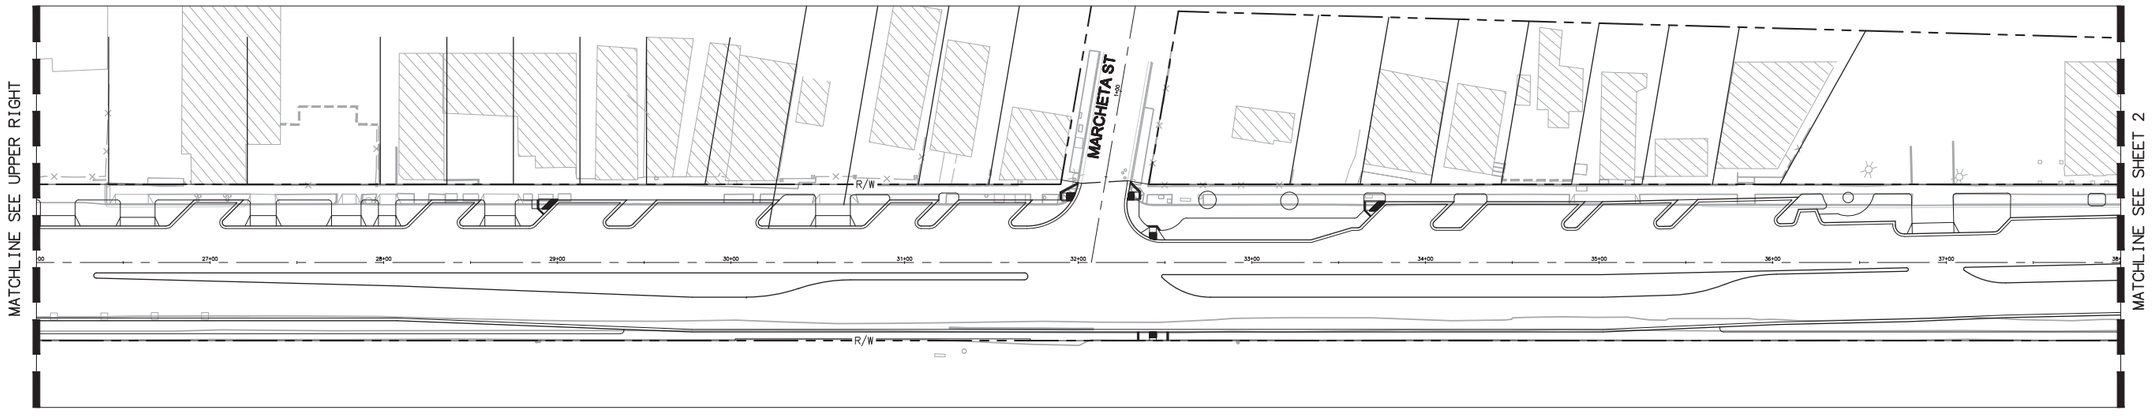

LEGEND

IMPROVEMENTS OUTSIDE CITY RIGHT-OF-WAY

40 20 0 40 80 120

SCALE: 1"=40'

NORTH COAST HIGHWAY IMPROVEMENTS
ROW MAP
SHEET 1 OF 6

Michael Baker INTERNATIONAL
5050 Avenida Encinas
Suite 260
Carlsbad, CA 92008
Phone: (760) 476-9193
MBAKERINTL.COM

H:\PSA\PAU\37350_North Coast Hwy 101\CAD\Land Eval\Exhibits\ROW Take\Hwy 101-ROW take exhibit.dwg 11/18/16 - 1:35pm dwenner

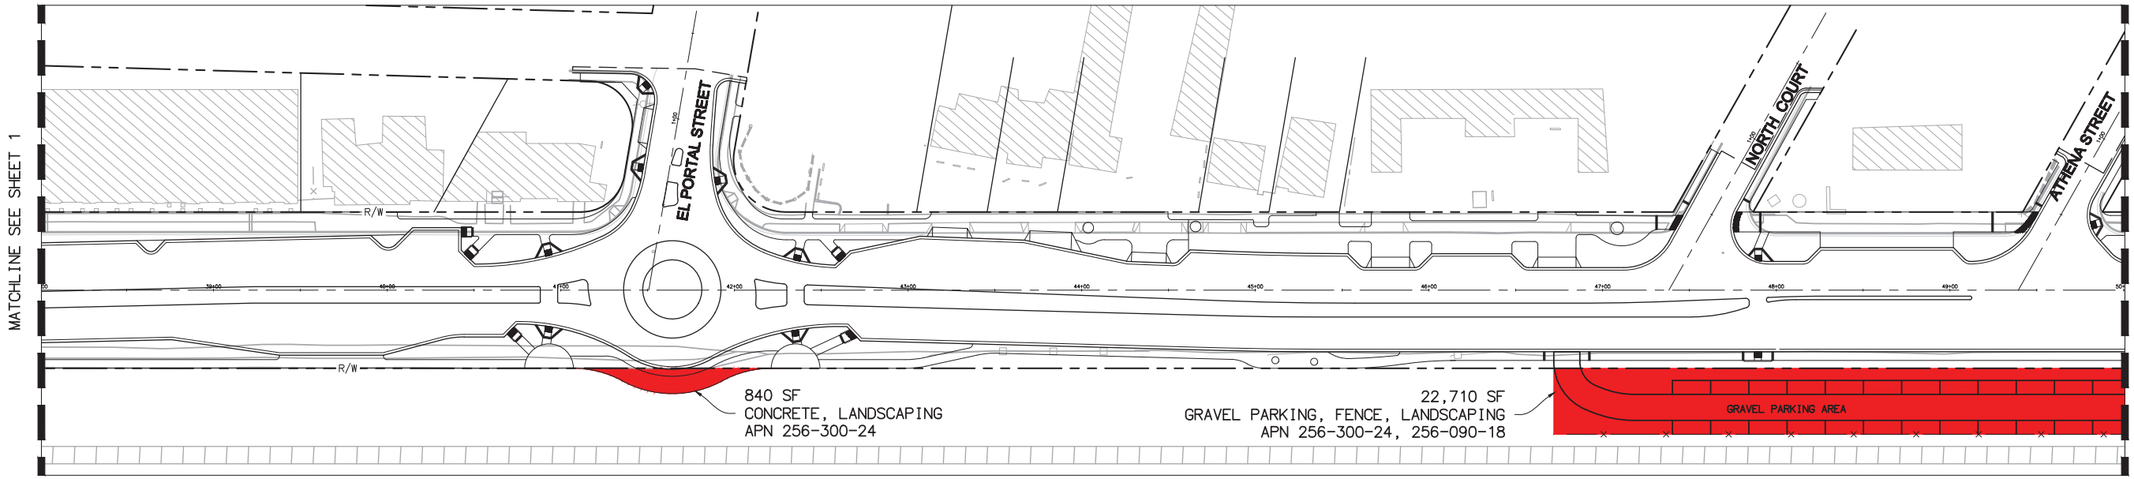

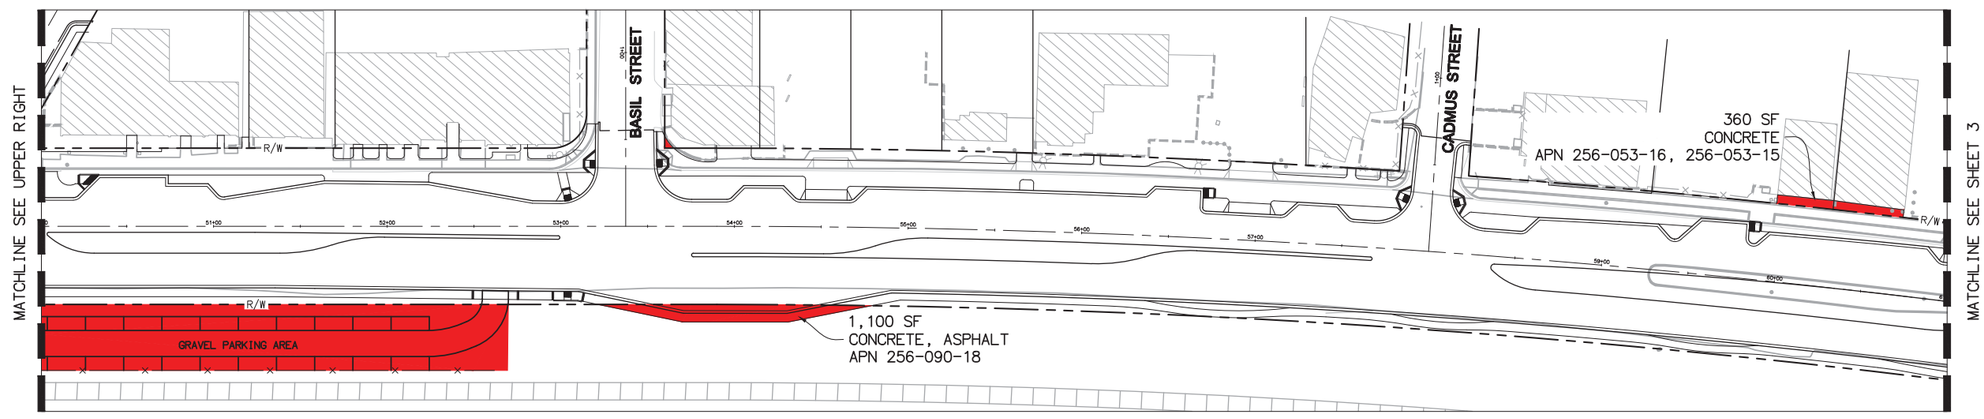

LEGEND

IMPROVEMENTS OUTSIDE CITY RIGHT-OF-WAY

40 20 0 40 80 120

SCALE: 1"=40'

NORTH COAST HIGHWAY IMPROVEMENTS
ROW MAP
SHEET 2 OF 6

Michael Baker INTERNATIONAL
5050 Avenida Encinas
Suite 260
Carlsbad, CA 92008
Phone: (760) 476-9193
MBAKERINTL.COM

H:\PSA\PAU\37350_North Coast Hwy 101\CAD\Land\Exhibit\ROW Take\Hwy 101-ROW take exhibit.dwg 11/18/16 - 1:43pm dwenner

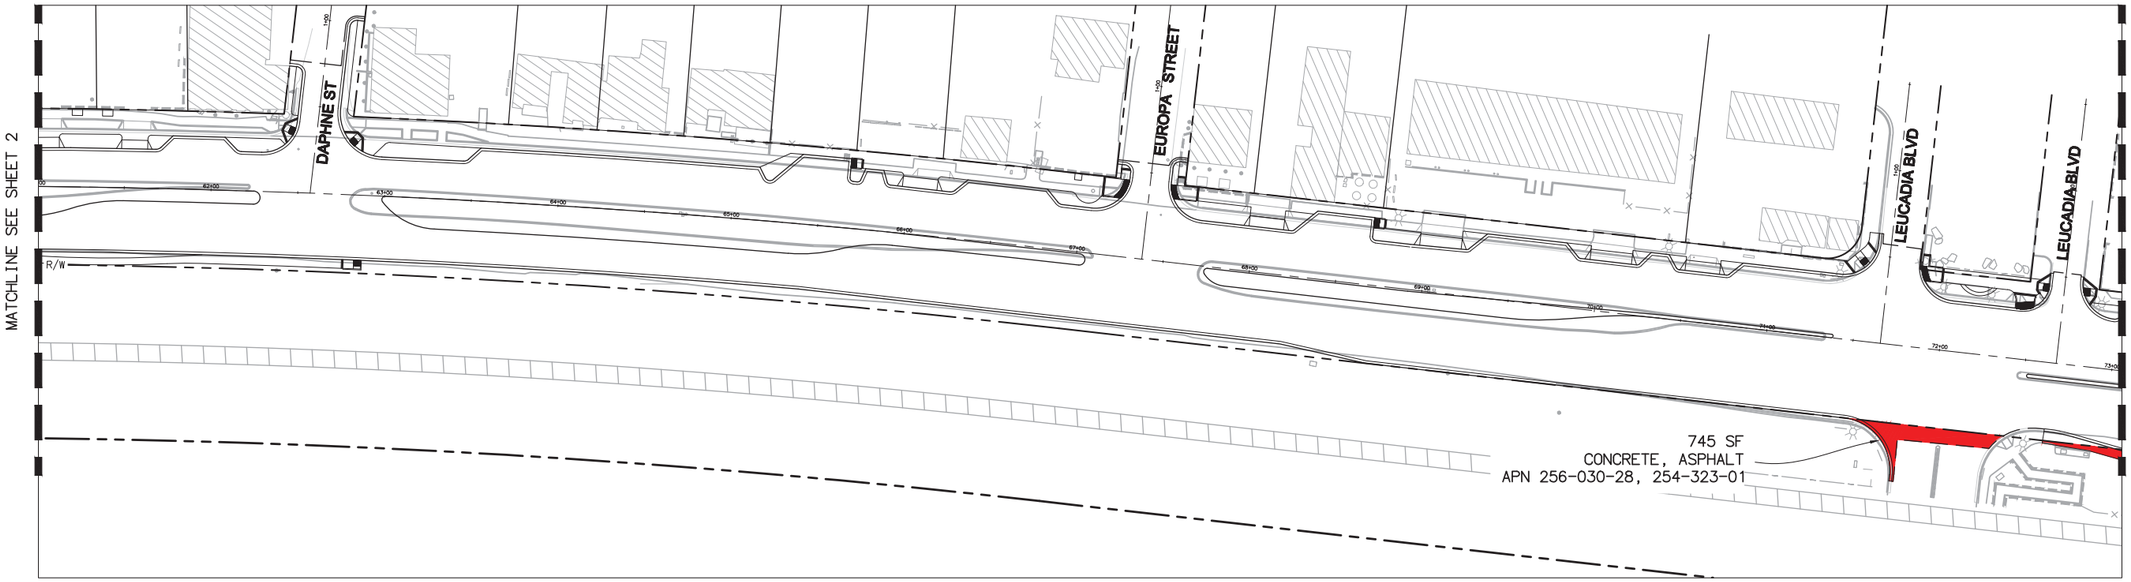

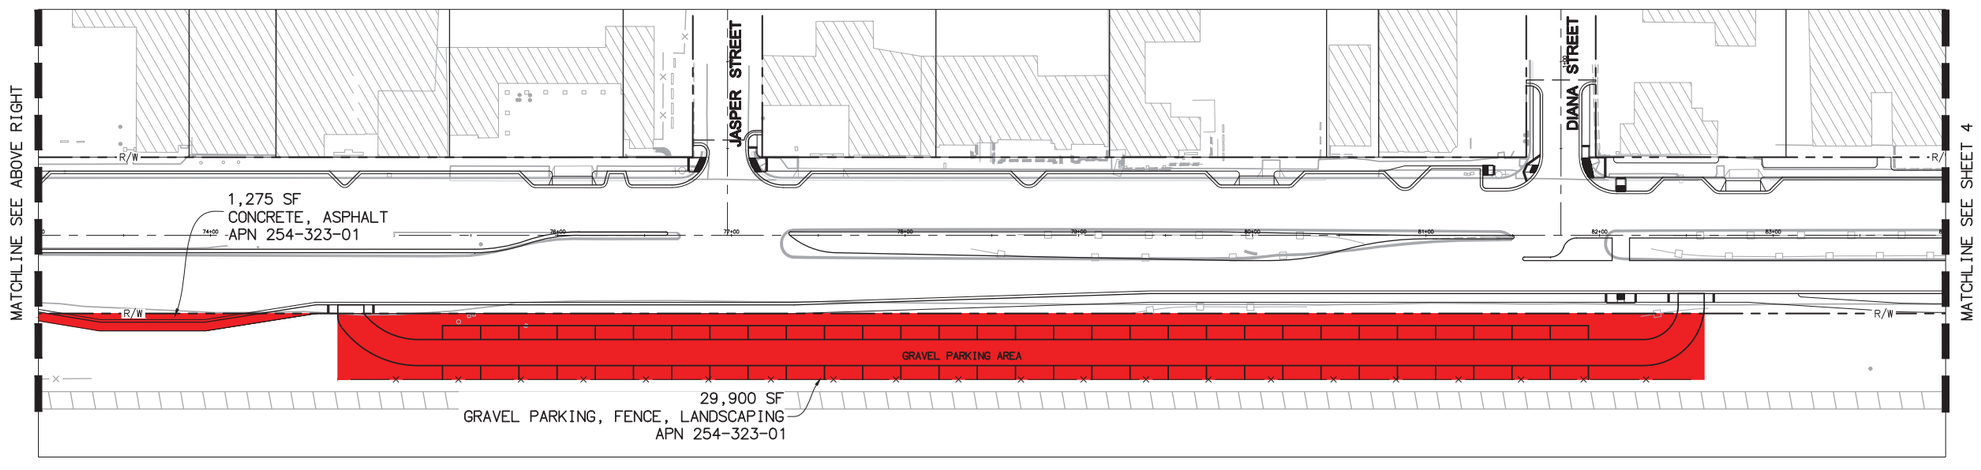

LEGEND

IMPROVEMENTS OUTSIDE CITY RIGHT-OF-WAY

40 20 0 40 80 120

SCALE: 1"=40'

NORTH COAST HIGHWAY IMPROVEMENTS
ROW MAP
SHEET 3 OF 6

Michael Baker INTERNATIONAL
5050 Avenida Encinas
Suite 260
Carlsbad, CA 92008
Phone: (760) 476-9193
MBAKERINTL.COM

H:\PSA\PA\137350_North Coast Hwy 101\CAD\Land\Exhibit\ROW Take\Hwy 101-ROW take exhibit.dwg 11/18/16 - 1:41pm dwiener

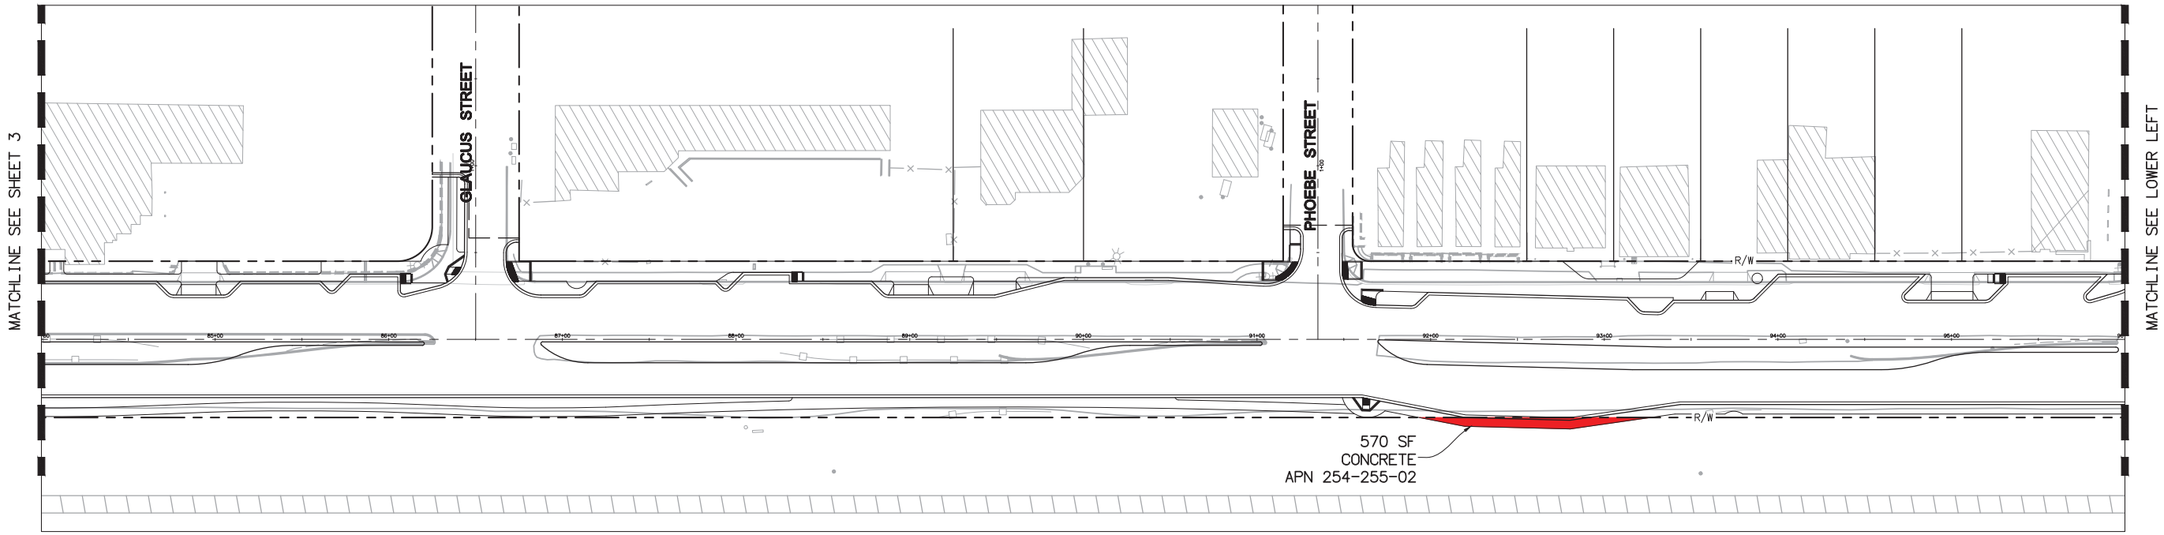

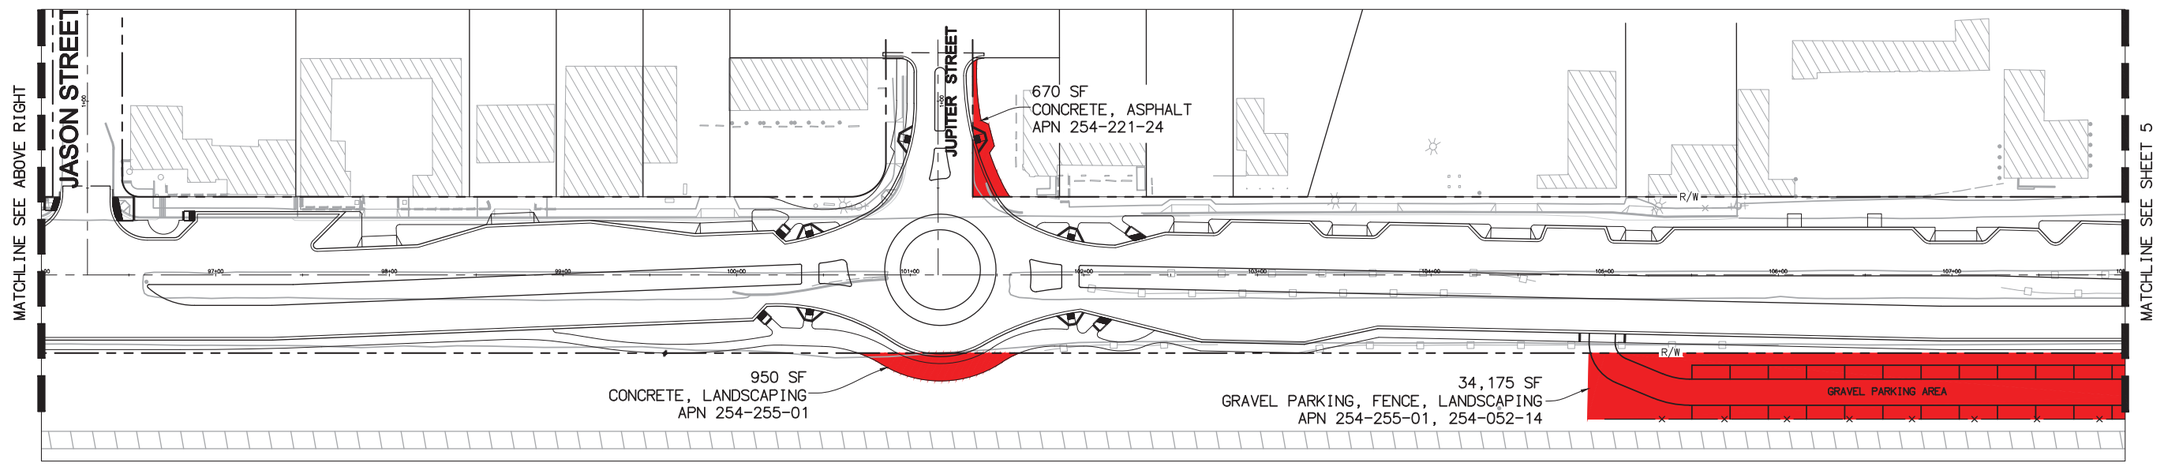

LEGEND

IMPROVEMENTS OUTSIDE CITY RIGHT-OF-WAY

40 20 0 40 80 120

SCALE: 1"=40'

NORTH COAST HIGHWAY IMPROVEMENTS
ROW MAP
SHEET 4 OF 6

Michael Baker INTERNATIONAL
5050 Avenida Encinas
Suite 260
Carlsbad, CA 92008
Phone: (760) 476-9193
MBAKERINTL.COM

H:\PSA\PA\137350_North Coast Hwy 101\CAD\Land\Exhibit\ROW Talbert Hwy 101-ROW lake exhibit.dwg 11/18/16 - 1:41pm dwiemer

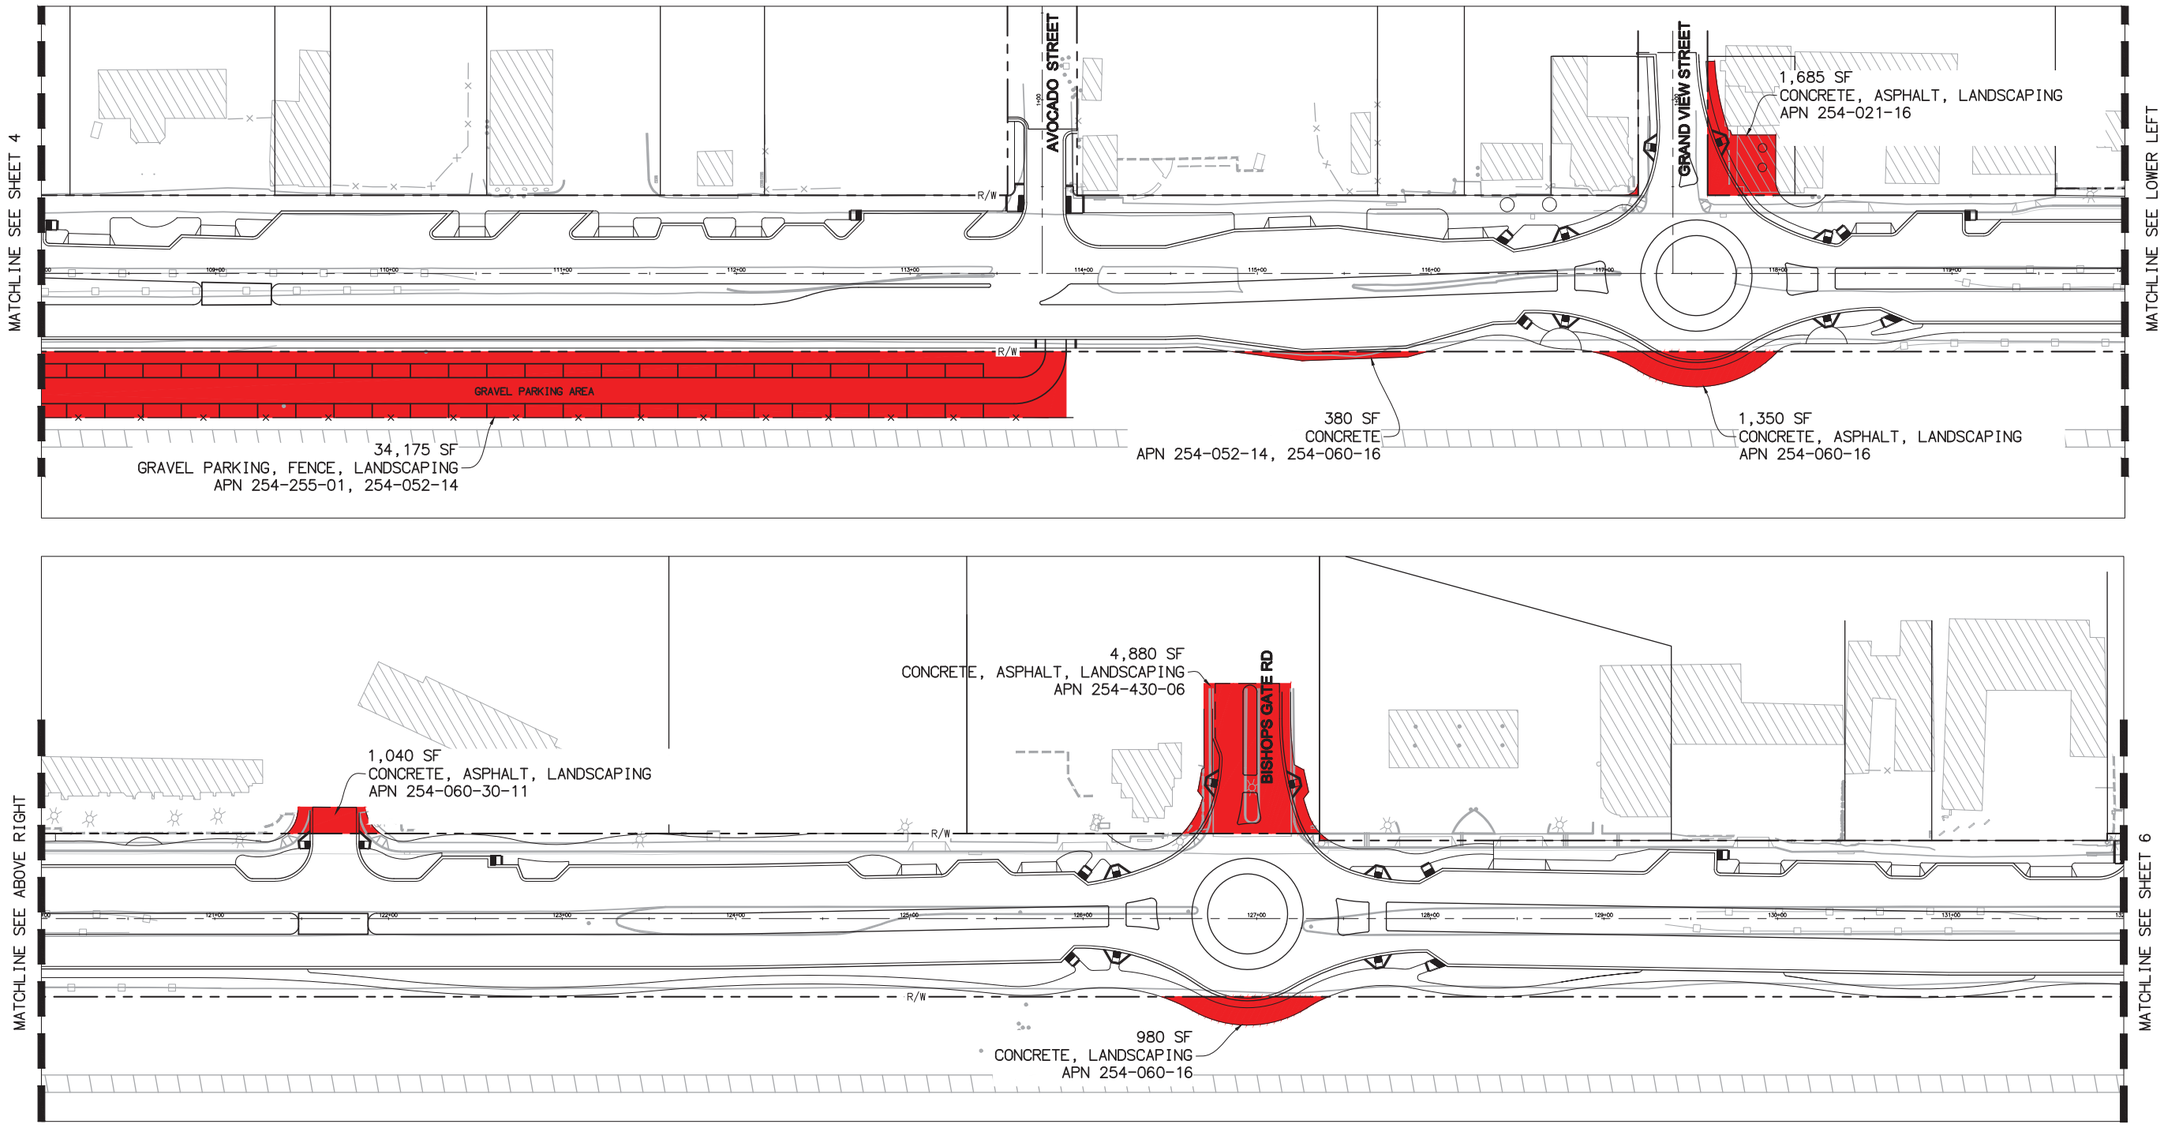

LEGEND

IMPROVEMENTS OUTSIDE CITY RIGHT-OF-WAY

40 20 0 40 80 120

SCALE: 1"=40'

NORTH COAST HIGHWAY IMPROVEMENTS
ROW MAP
SHEET 5 OF 6

Michael Baker INTERNATIONAL
5050 Avenida Encinas
Suite 260
Carlsbad, CA 92008
Phone: (760) 476-9193
MBAKERINTL.COM

H:\PDATA\187350_North Coast Hwy 101\CADD\Land\Exhibits\ROW Taker\Hwy 101-ROW take exhibit.dwg 11/18/16 - 1:42pm dweiner

MATCHLINE SEE SHEET 5

MOORGATE RD

340 SF
CONCRETE, ASPHALT
APN 254-430-05

6,000 SF
CONCRETE, ASPHALT, LANDSCAPING
APN 216-041-21, 216-041-06

450 SF
CONCRETE
APN 216-042-11

390 SF
CONCRETE
APN 216-042-12

1,180 SF
CONCRETE, ASPHALT, LANDSCAPING
APN 216-042-05

LA COSTA AVE

R/W

LEGEND

IMPROVEMENTS OUTSIDE CITY RIGHT-OF-WAY

40 20 0 40 80 120

SCALE: 1"=40'

NORTH COAST HIGHWAY IMPROVEMENTS
ROW MAP
SHEET 6 OF 6

Michael Baker INTERNATIONAL
5050 Avenida Encinas
Suite 260
Carlsbad, CA 92008
Phone: (760) 476-9193
MBAKERINTL.COM

H:\PSDATA\137350_North Coast Hwy 101\CAD\Land\Exhibits\ROW Take\Hwy 101-ROW take exhibit.dwg 11/18/16 - 1:42pm dwetmer