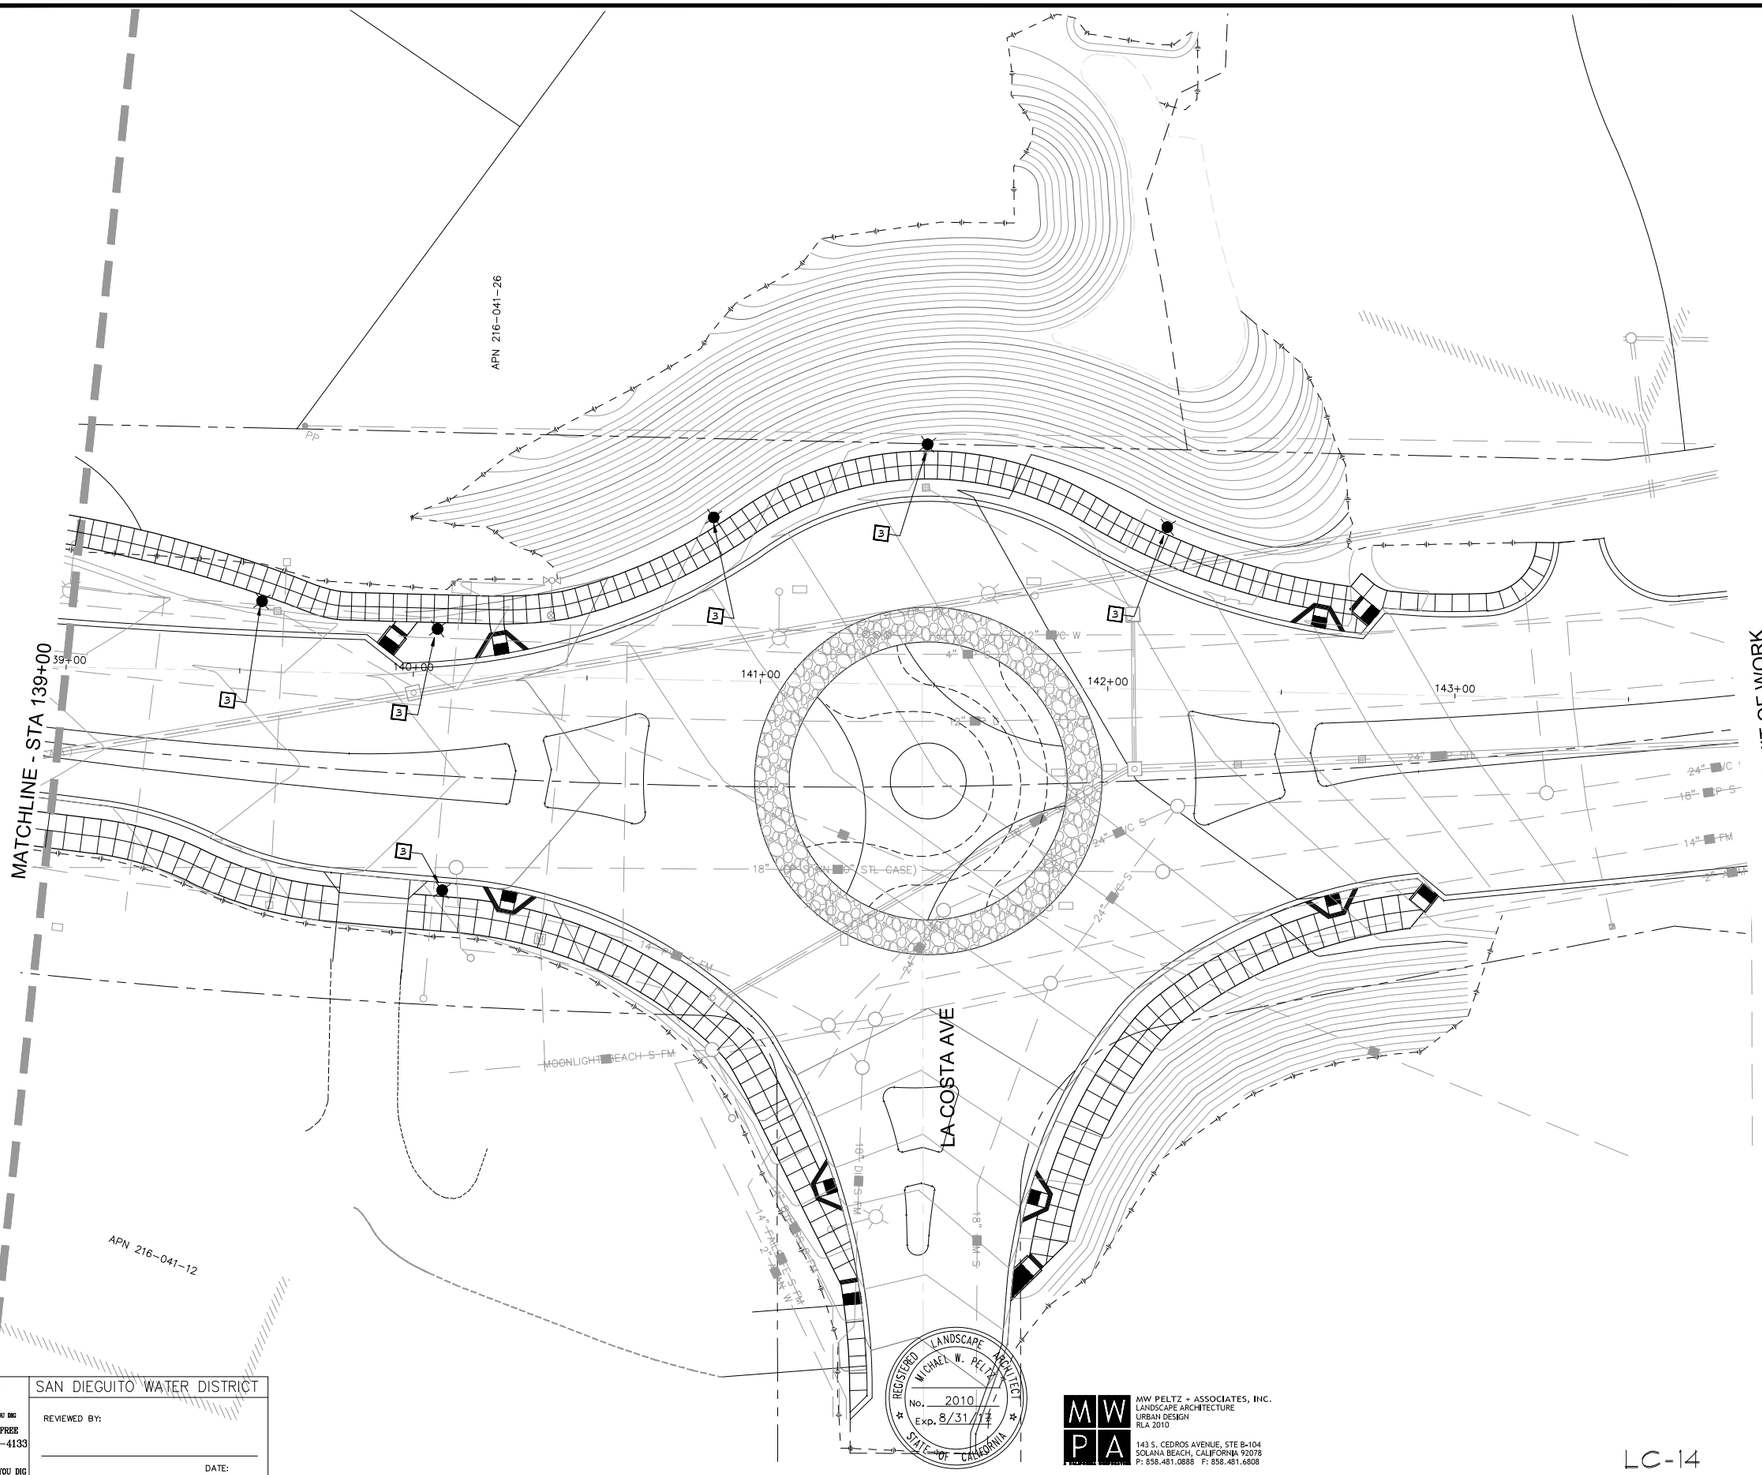
APN 216-041-26
APN 216-041-12
MATCHLINE - STA 139+00
LIMIT OF WORK
LA COSTA AVE
139+00
140+00
141+00
142+00
143+00
MOONLIGHT BEACH S FM
18" DIP S FM
18" SDR 35 PVC S
24" RCP S
24" RCP S
24" RCP S
24" RCP S
18" RCP S
14" RCP S
14" RCP S
18" RCP S
18" RCP S
18" RCP S
18" RCP S
18" RCP S
24" RCP S
24" RCP S
24" RCP S
24" RCP S
18" RCP S
14" FM
18" P S
24" RC S
24" RC S
24" RC S
24" RC S
18" P S
14" FM
2" FM
18" RCP S
18" RCP S
18" RCP S
18" RCP S
18" RCP S

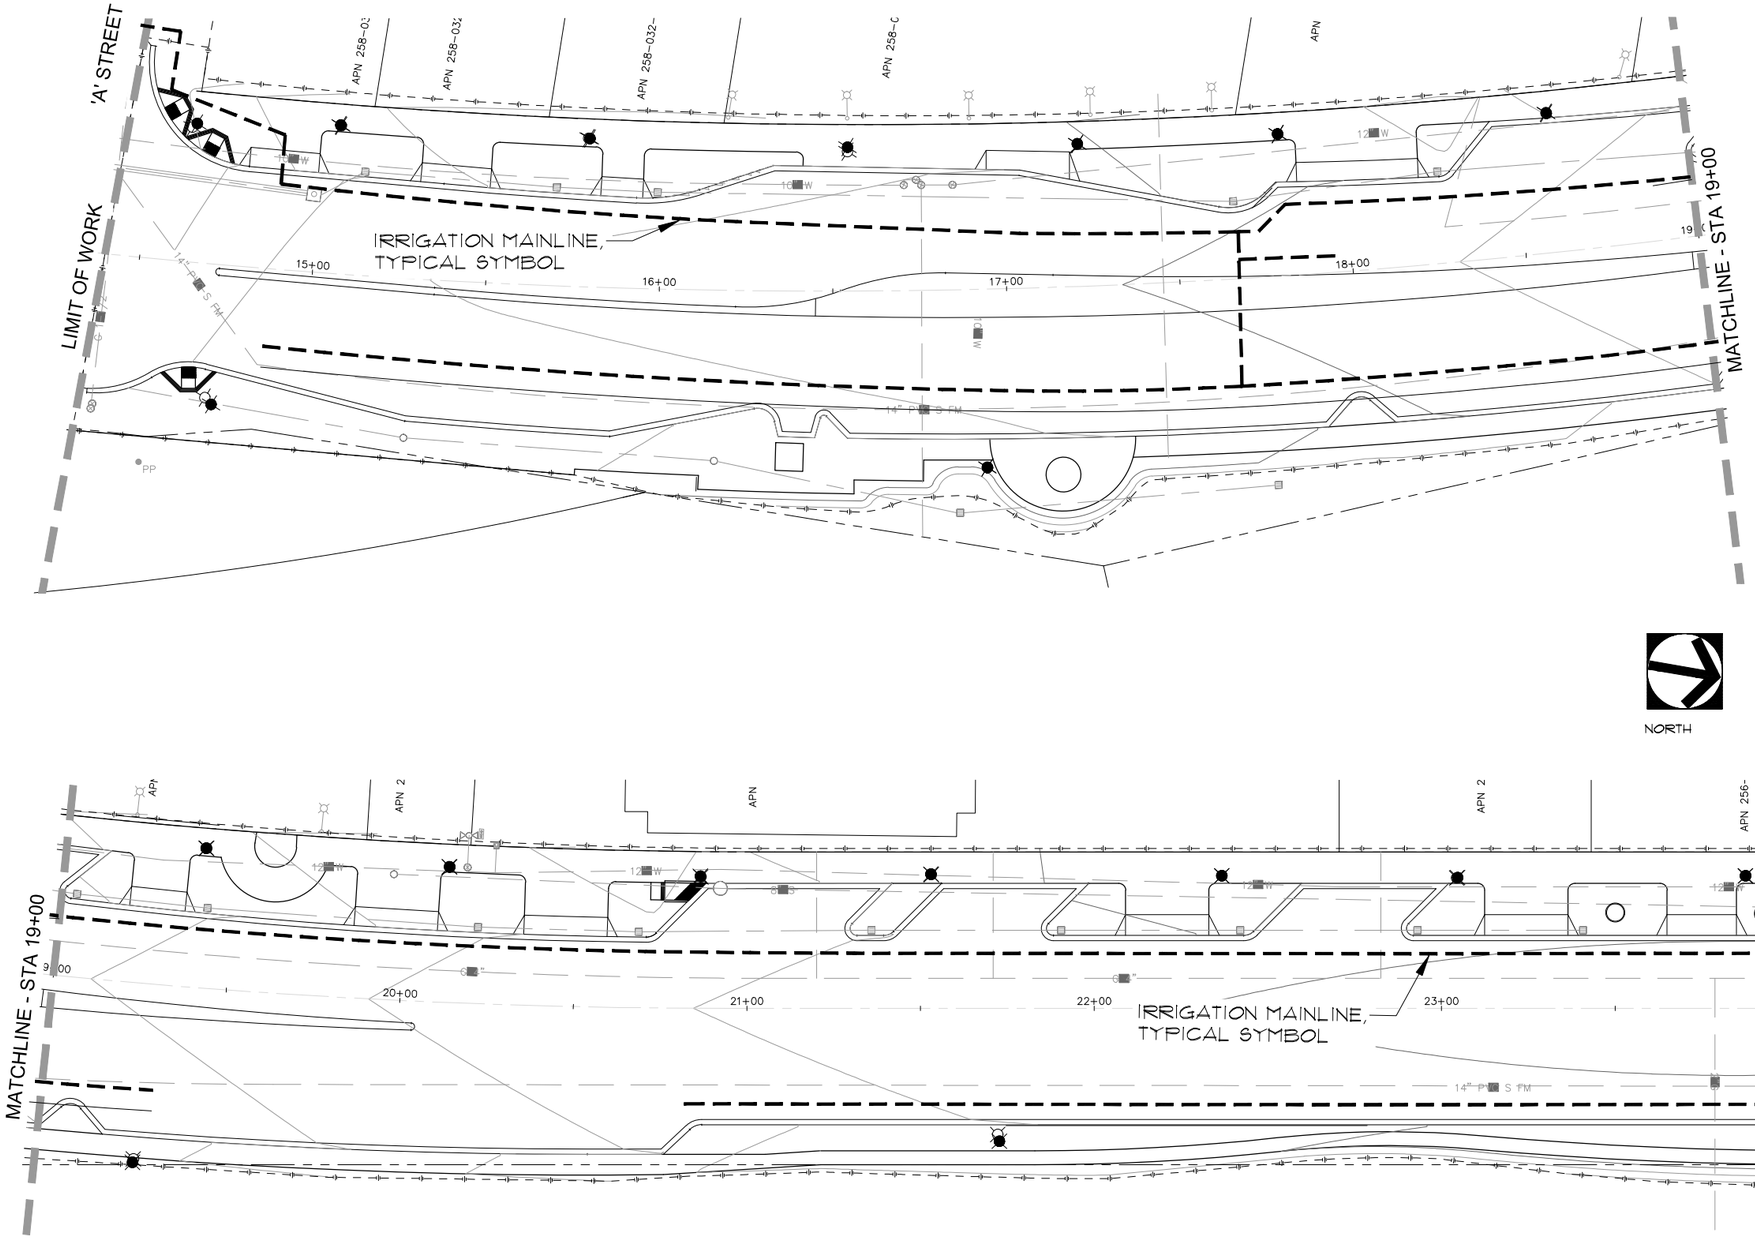

11/23/16 - 30% PLANS - NOT FOR CONSTRUCTION

Underground Service Alert
CALL BEFORE YOU DIG
CALL TOLL FREE
1-800 422-4133
TWO WORKING DAYS BEFORE YOU DIG

SAN DIEGUITO WATER DISTRICT
REVIEWED BY:
DATE:

REGISTERED LANDSCAPE ARCHITECT
MICHAEL W. PELTZ
No. 2010
Exp. 8/31/17
STATE OF CALIFORNIA

MW PELTZ - ASSOCIATES, INC.
LANDSCAPE ARCHITECTURE
URBAN DESIGN
RLA 2010
143 S. CEDROS AVENUE, STE B-104
SOLANA BEACH, CALIFORNIA 92078
P: 858.481.0888 F: 858.481.6808

LI-1

NORTH
0 10 20 40 60
SCALE: 1"=20'

REVISIONS	APPROVED	DATE	REFERENCES	DATE

BENCHMARK
ELEVATIONS SHOWN HEREON ARE IN TERMS OF THE NORTH AMERICAN VERTICAL DATUM OF 1988, LOCALLY ON UPON FOLLOWING BENCHMARKS PER "ENCINITAS SURVEY CONTROL" RECORD OF SURVEY 18416.
STATION ENC-04 ELEVATION 67.639
STATION ENC-25 ELEVATION 60.601

SCALE
HORIZONTAL
VERTICAL

SPECIAL DISTRICT

PLANS PREPARED UNDER SUPERVISION OF
LANDSCAPE ARCHITECT: Michael Peltz DATE:
P.L.A. NO. 2011

APPROVALS
RECOMMENDED BY: DATE:
APPROVED BY: DATE:

CITY OF ENCINITAS ENGINEERING DEPARTMENT
LANDSCAPE IRRIGATION PLANS FOR:
NORTH COAST HIGHWAY 101 STREETSCAPE
CIP PROJECT NO. CS04D

DRAWING NO.
0099-SI
SHEET OF 137

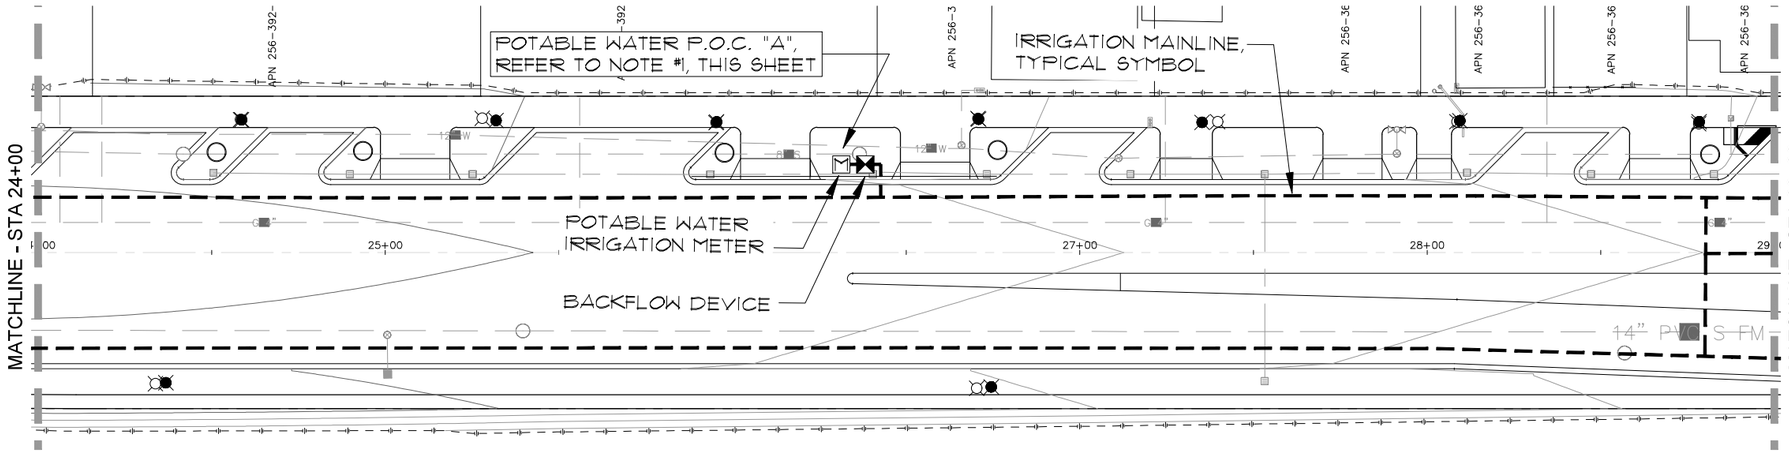

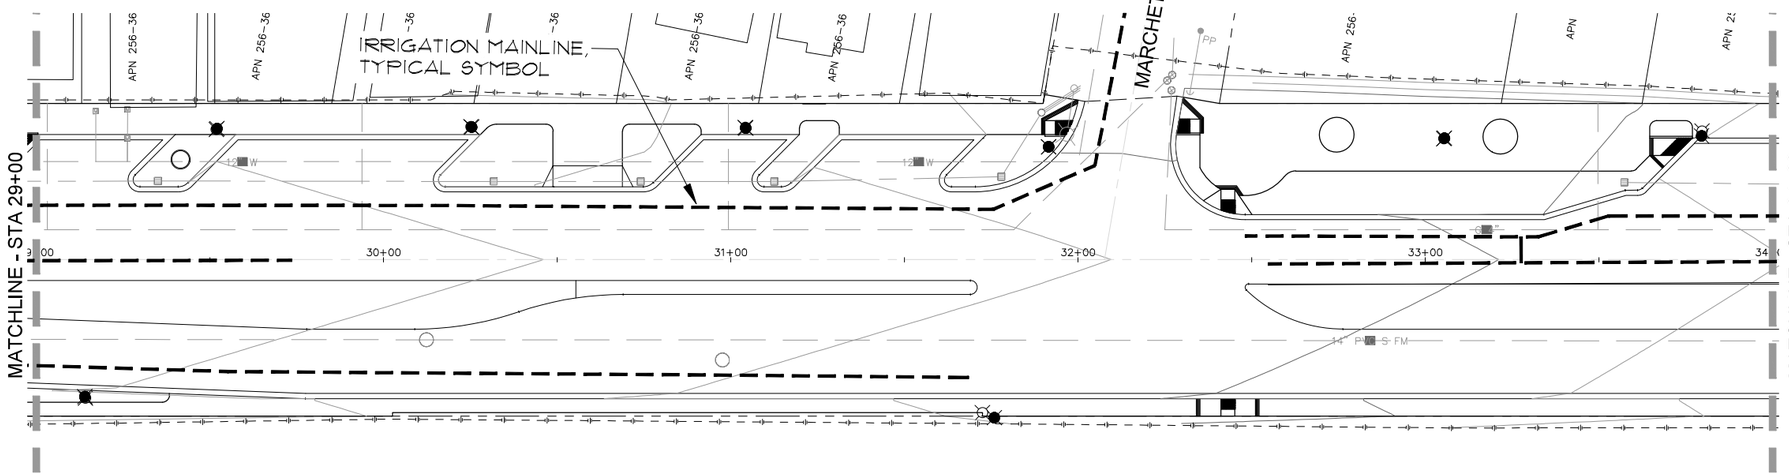

Underground Service Alert
CALL BEFORE YOU DIG
CALL TOLL FREE
1-800 422-4133
TWO WORKING DAYS BEFORE YOU DIG

SAN DIEGUITO WATER DISTRICT
REVIEWED BY:
DATE:

REGISTERED LANDSCAPE ARCHITECT
MICHAEL W. PELTZ
No. 2010
Exp. 8/31/17
STATE OF CALIFORNIA

MW PELTZ - ASSOCIATES, INC.
LANDSCAPE ARCHITECTURE
URBAN DESIGN
RLA 2010
143 S. CEDROS AVENUE, STE B-104
SOLANA BEACH, CALIFORNIA 92078
P: 858.481.0888 F: 858.481.6808

LI-2

NORTH
0 10 20 40 60
SCALE: 1"=20'

REVISIONS	APPROVED	DATE	REFERENCES	DATE

BENCHMARK
ELEVATIONS SHOWN HEREON ARE IN TERMS OF THE NORTH AMERICAN VERTICAL DATUM OF 1988, LOCALLY ON UPON FOLLOWING BENCHMARKS PER "ENCINITAS SURVEY CONTROL" RECORD OF SURVEY 18416.
STATION ENC-04 ELEVATION 67.639
STATION ENC-25 ELEVATION 60.601

SCALE
HORIZONTAL
VERTICAL

SPECIAL DISTRICT

PLANS PREPARED UNDER SUPERVISION OF
LANDSCAPE ARCHITECT: Michael Peltz DATE:
P.L.A. NO. 2011

APPROVALS
RECOMMENDED BY: DATE:
APPROVED BY: DATE:

CITY OF ENCINITAS ENGINEERING DEPARTMENT
LANDSCAPE IRRIGATION PLANS FOR:
NORTH COAST HIGHWAY 101 STREETSCAPE
CIP PROJECT NO. CS04D

DRAWING NO.
0099-SI
SHEET OF 137

11/23/16 - 30% PLANS - NOT FOR CONSTRUCTION

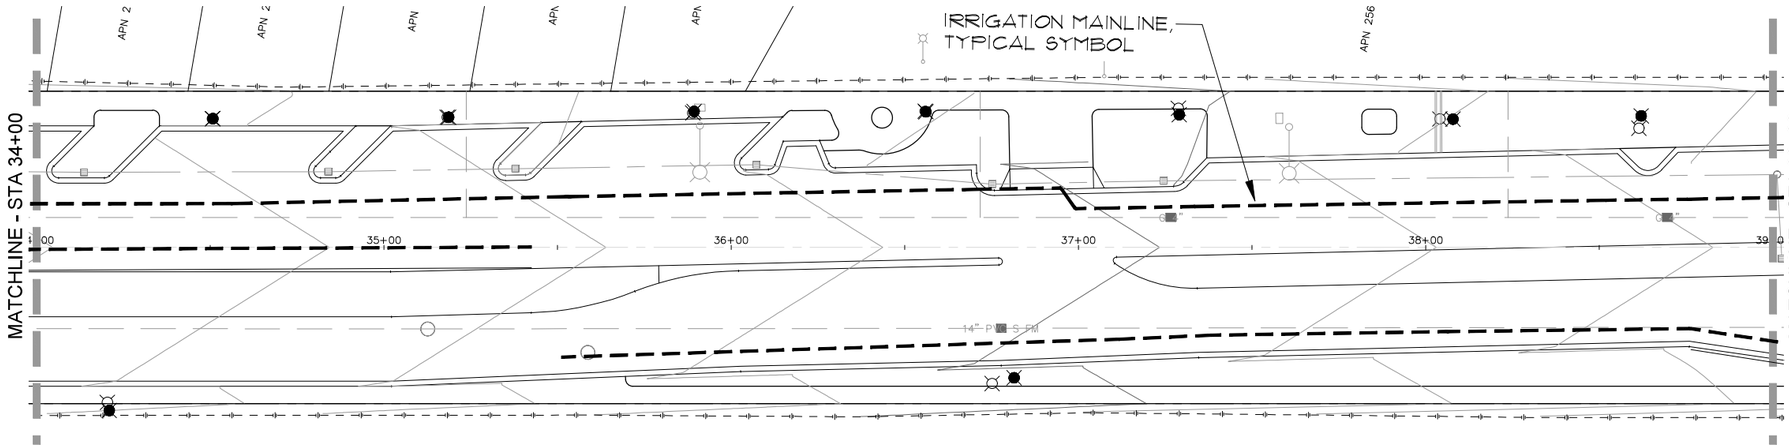

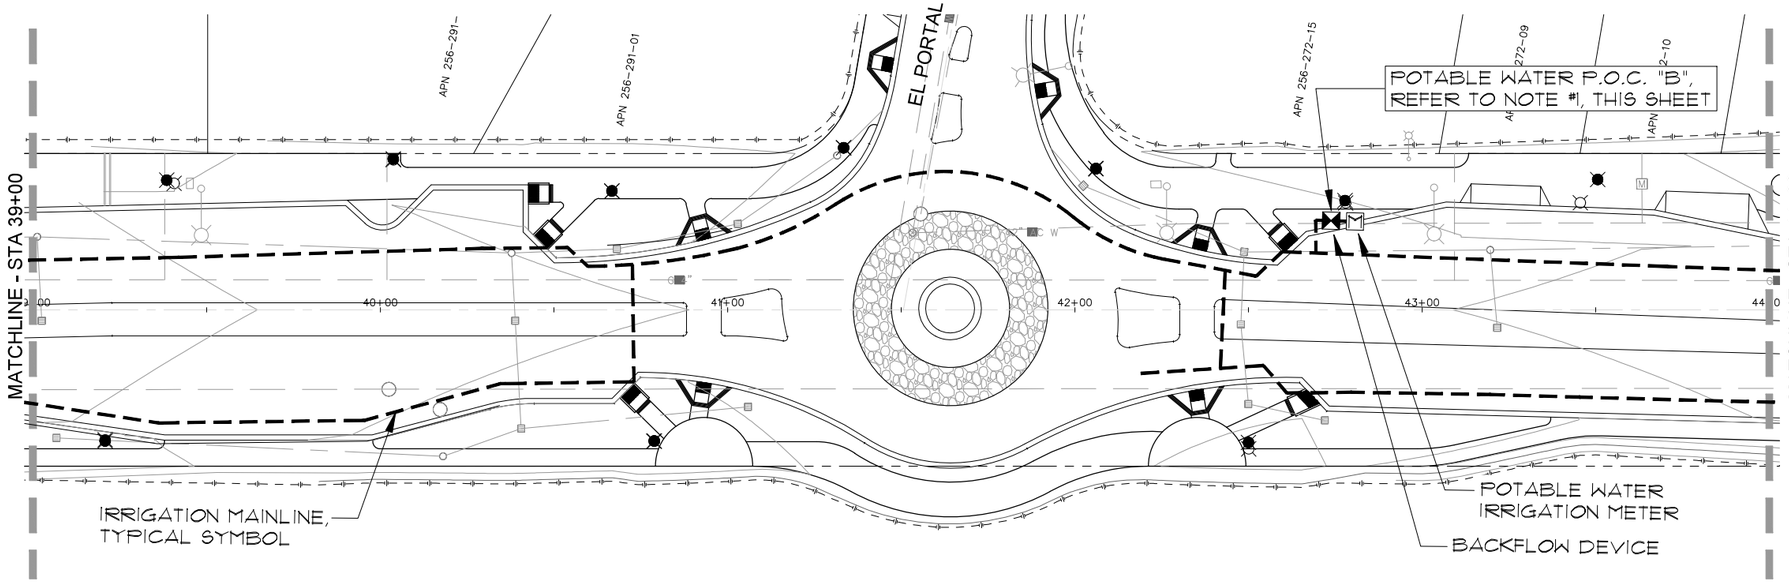

11/23/16 - 30% PLANS - NOT FOR CONSTRUCTION

Underground Service Alert
CALL BEFORE YOU DIG
CALL TOLL FREE
1-800 422-4133
TWO WORKING DAYS BEFORE YOU DIG

SAN DIEGUITO WATER DISTRICT
REVIEWED BY:
DATE:

REGISTERED LANDSCAPE ARCHITECT
MICHAEL W. PELTZ
No. 2010
Exp. 8/31/17
STATE OF CALIFORNIA

MW PELTZ + ASSOCIATES, INC.
LANDSCAPE ARCHITECTURE
URBAN DESIGN
RLA 2010
143 S. CEDROS AVENUE, STE B-104
SOLANA BEACH, CALIFORNIA 92078
P: 858.481.0888 F: 858.481.6808

LI-3

NORTH
SCALE: 1"=20'
0 10 20 40 60

REVISIONS	APPROVED	DATE	REFERENCES	DATE

BENCHMARK
ELEVATIONS SHOWN HEREON ARE IN TERMS OF THE NORTH AMERICAN VERTICAL DATUM OF 1988, LOCALLY ON UPON FOLLOWING BENCHMARKS PER "ENCINITAS SURVEY CONTROL" RECORD OF SURVEY 18416.
STATION ENC-04 ELEVATION 67.639
STATION ENC-25 ELEVATION 60.601

SCALE
HORIZONTAL _____
VERTICAL _____

SPECIAL DISTRICT

PLANS PREPARED UNDER SUPERVISION OF
LANDSCAPE ARCHITECT: _____ DATE: _____
Michael Peltz
P.L.A. NO. 2011

APPROVALS
RECOMMENDED
BY: _____ DATE: _____
APPROVED
BY: _____ DATE: _____

CITY OF ENCINITAS ENGINEERING DEPARTMENT
LANDSCAPE IRRIGATION PLANS FOR:
NORTH COAST HIGHWAY 101 STREETSCAPE
CIP PROJECT NO. CS04D

DRAWING NO.
0099-SI
SHEET OF 137

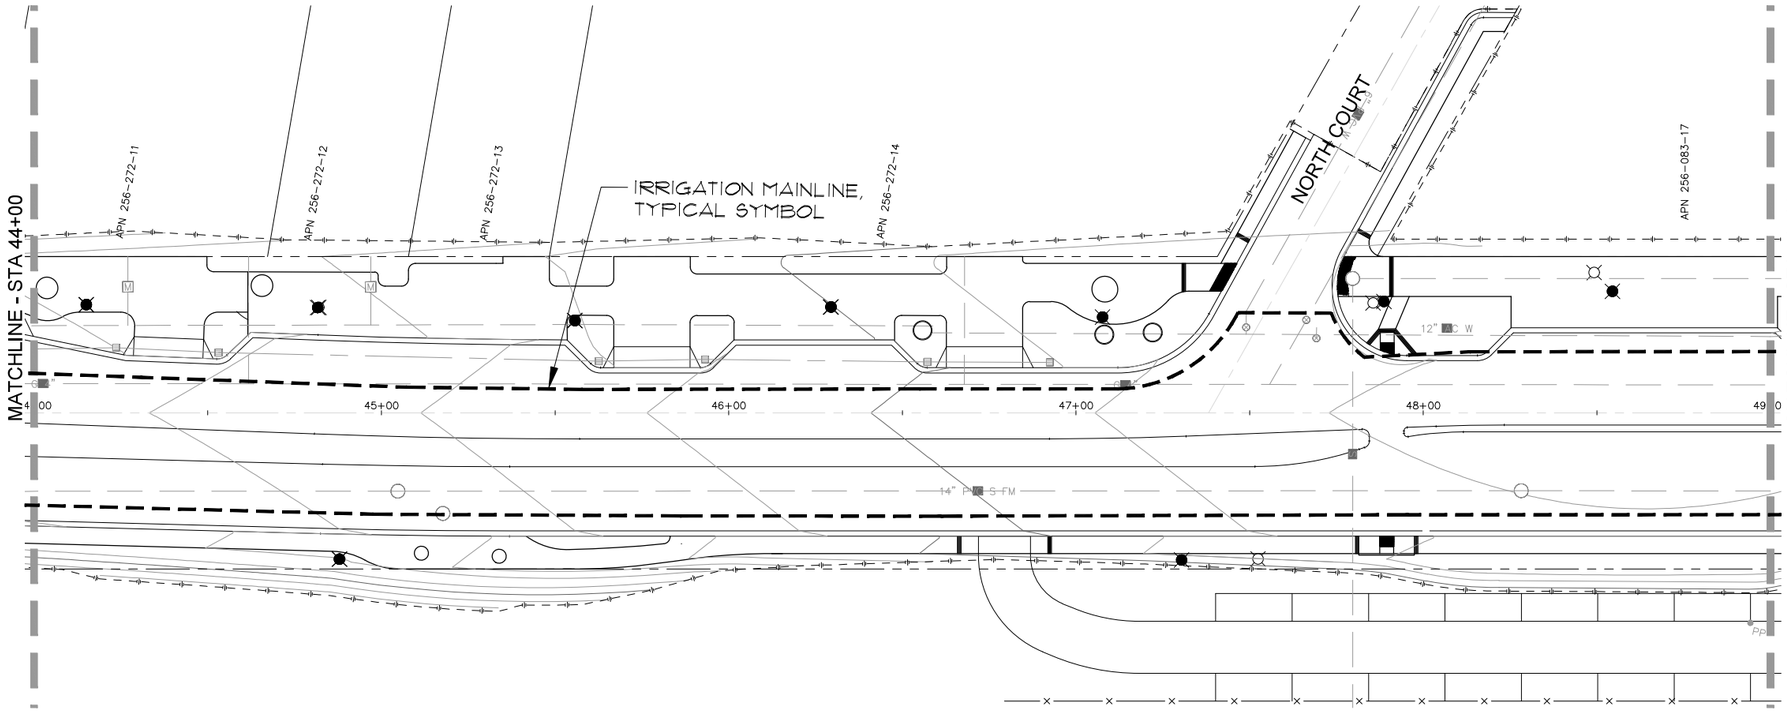

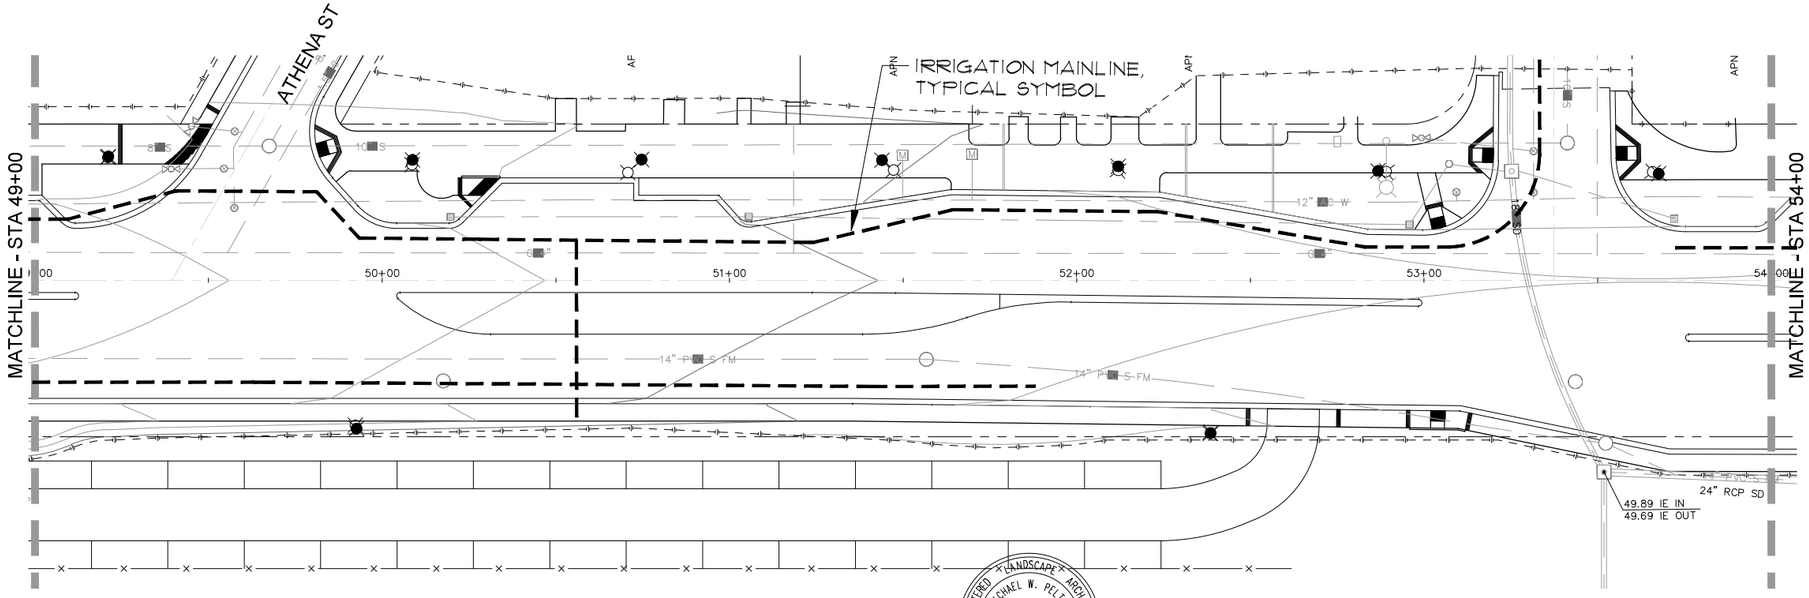

Underground Service Alert
CALL BEFORE YOU DIG
CALL TOLL FREE
1-800 422-4133
TWO WORKING DAYS BEFORE YOU DIG

SAN DIEGUITO WATER DISTRICT
REVIEWED BY:
DATE:

REGISTERED LANDSCAPE ARCHITECT
MICHAEL W. PELTZ
No. 2010
Exp. 8/31/17
STATE OF CALIFORNIA

MW PELTZ + ASSOCIATES, INC.
LANDSCAPE ARCHITECTURE
URBAN DESIGN
RLA 2010
143 S. CEDROS AVENUE, STE B-104
SOLANA BEACH, CALIFORNIA 92078
P: 858.481.0888 F: 858.481.6808

LI-4

NORTH
0 10 20 40 60
SCALE: 1"=20'

REVISIONS	APPROVED	DATE	REFERENCES	DATE

BENCHMARK
ELEVATIONS SHOWN HEREON ARE IN TERMS OF THE NORTH AMERICAN VERTICAL DATUM OF 1988, LOCALLY ON UPON FOLLOWING BENCHMARKS PER "ENCINITAS SURVEY CONTROL" RECORD OF SURVEY 18416.
STATION ENC-04 ELEVATION 67.639
STATION ENC-25 ELEVATION 60.601

SCALE
HORIZONTAL
VERTICAL

SPECIAL DISTRICT

PLANS PREPARED UNDER SUPERVISION OF
LANDSCAPE ARCHITECT: Michael Peltz DATE:
P.L.A. NO. 2011

APPROVALS
RECOMMENDED
BY: DATE:
APPROVED
BY: DATE:

CITY OF ENCINITAS ENGINEERING DEPARTMENT
LANDSCAPE IRRIGATION PLANS FOR:
NORTH COAST HIGHWAY 101 STREETSCAPE
CIP PROJECT NO. CS04D

DRAWING NO.
0099-SI
SHEET OF 137

11/23/16 - 30% PLANS - NOT FOR CONSTRUCTION

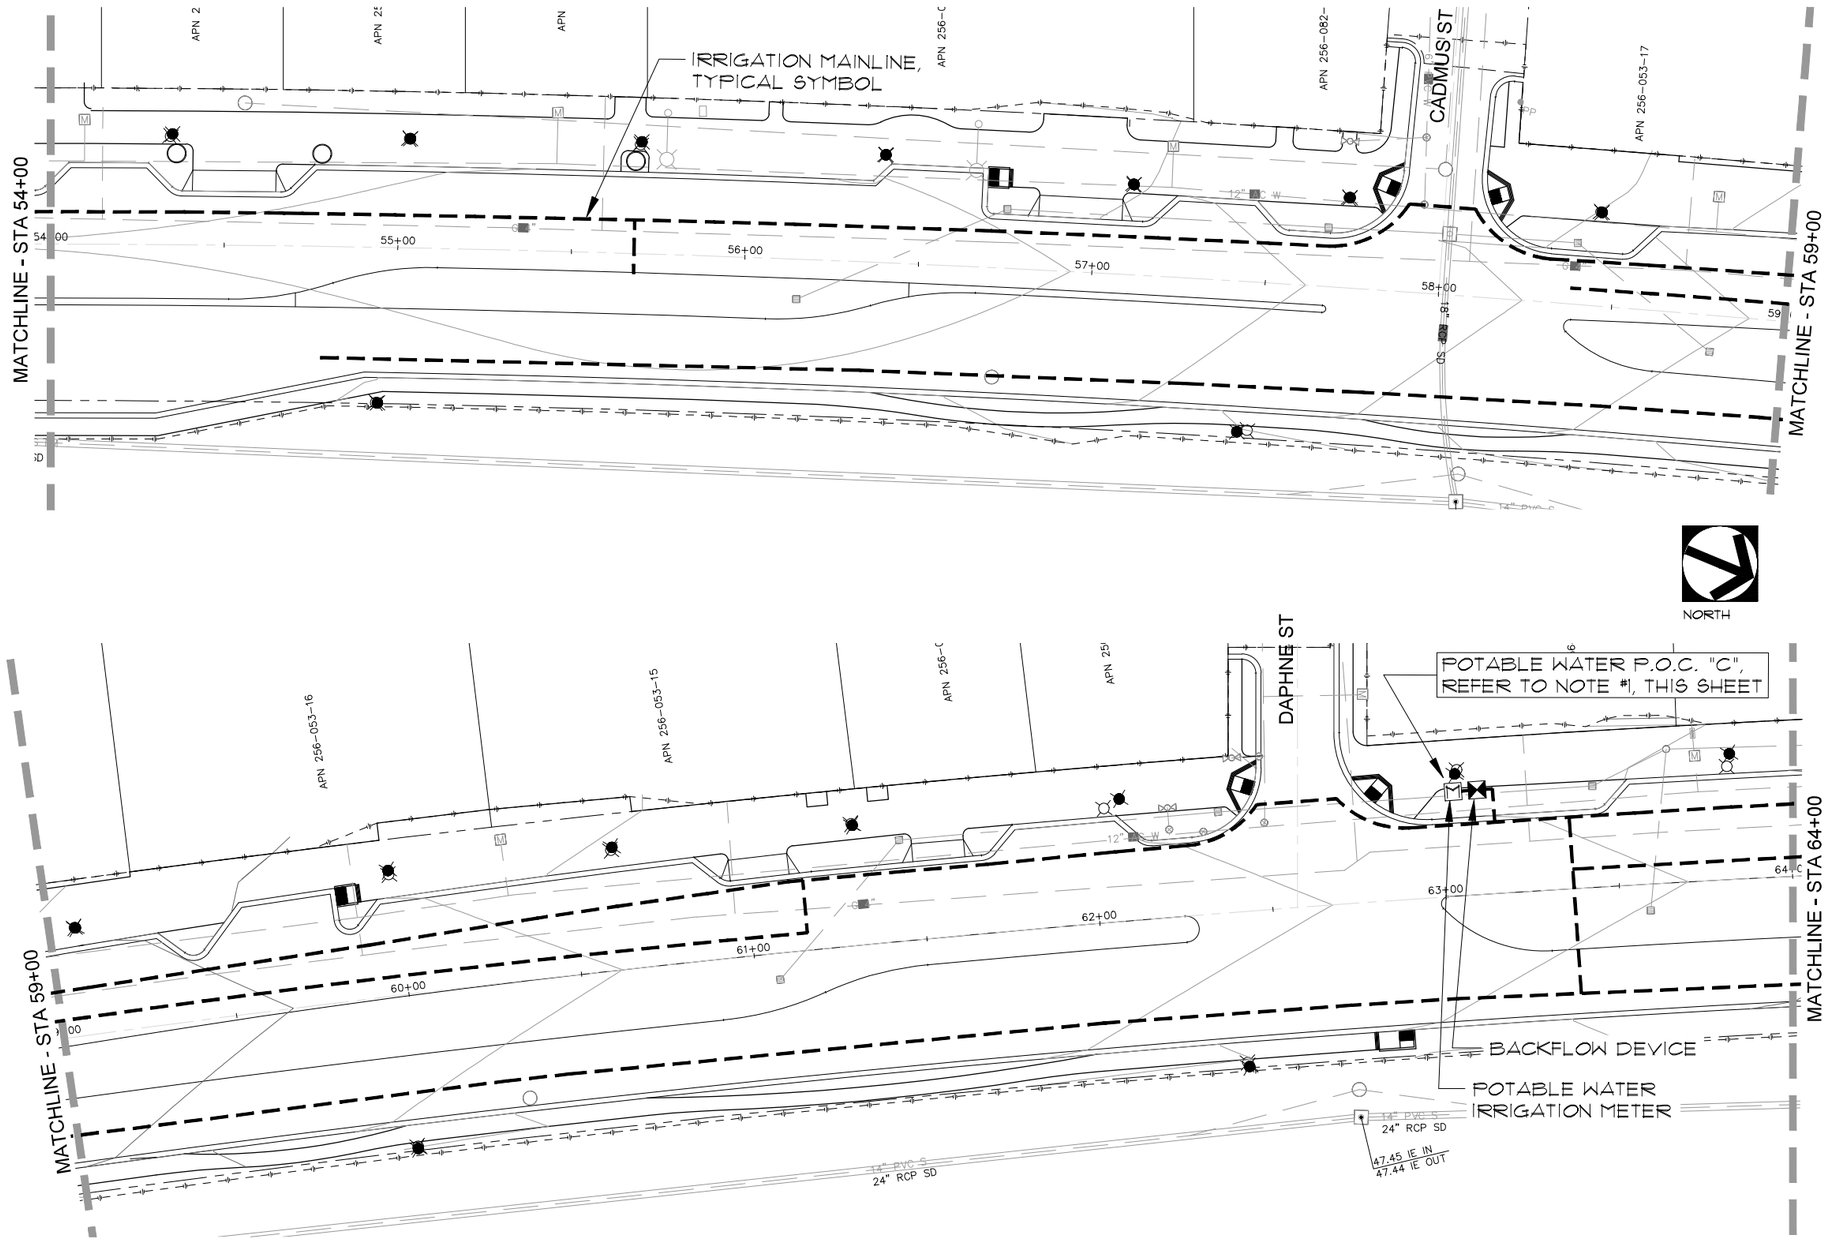

11/23/16 - 30% PLANS - NOT FOR CONSTRUCTION

Underground Service Alert
CALL BEFORE YOU DIG
CALL TOLL FREE
1-800 422-4133
TWO WORKING DAYS BEFORE YOU DIG

SAN DIEGUITO WATER DISTRICT
REVIEWED BY:
DATE:

REGISTERED LANDSCAPE ARCHITECT
MICHAEL W. PELTZ
No. 2010
Exp. 8/31/17
STATE OF CALIFORNIA

MW PELTZ + ASSOCIATES, INC.
LANDSCAPE ARCHITECTURE
URBAN DESIGN
RLA 2010
143 S. CEDROS AVENUE, STE B-104
SOLANA BEACH, CALIFORNIA 92078
P: 858.481.0888 F: 858.481.6808

LI-5

NORTH
0 10 20 40 60
SCALE: 1"=20'

REVISIONS	APPROVED	DATE	REFERENCES	DATE

BENCHMARK
ELEVATIONS SHOWN HEREON ARE IN TERMS OF THE NORTH AMERICAN VERTICAL DATUM OF 1988, LOCALLY ON UPON FOLLOWING BENCHMARKS PER "ENCINITAS SURVEY CONTROL" RECORD OF SURVEY 18416.
STATION ENC-04 ELEVATION 67.639
STATION ENC-25 ELEVATION 60.601

SCALE
HORIZONTAL
VERTICAL

SPECIAL DISTRICT

PLANS PREPARED UNDER SUPERVISION OF
LANDSCAPE ARCHITECT: Michael Peltz DATE:
P.L.A. NO. 2011

APPROVALS
RECOMMENDED BY: DATE:
APPROVED BY: DATE:

CITY OF ENCINITAS ENGINEERING DEPARTMENT
LANDSCAPE IRRIGATION PLANS FOR:
NORTH COAST HIGHWAY 101 STREETSCAPE
CIP PROJECT NO. CSO4D

DRAWING NO.
0099-SI
SHEET OF 137

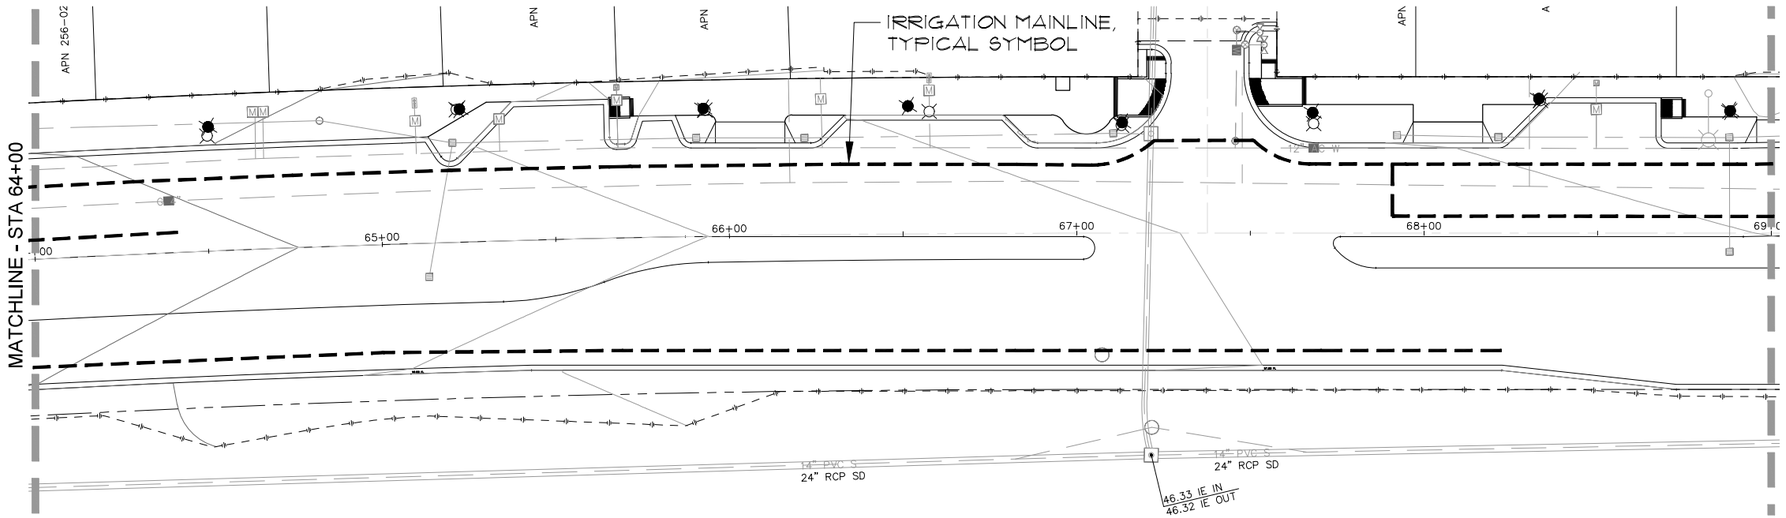

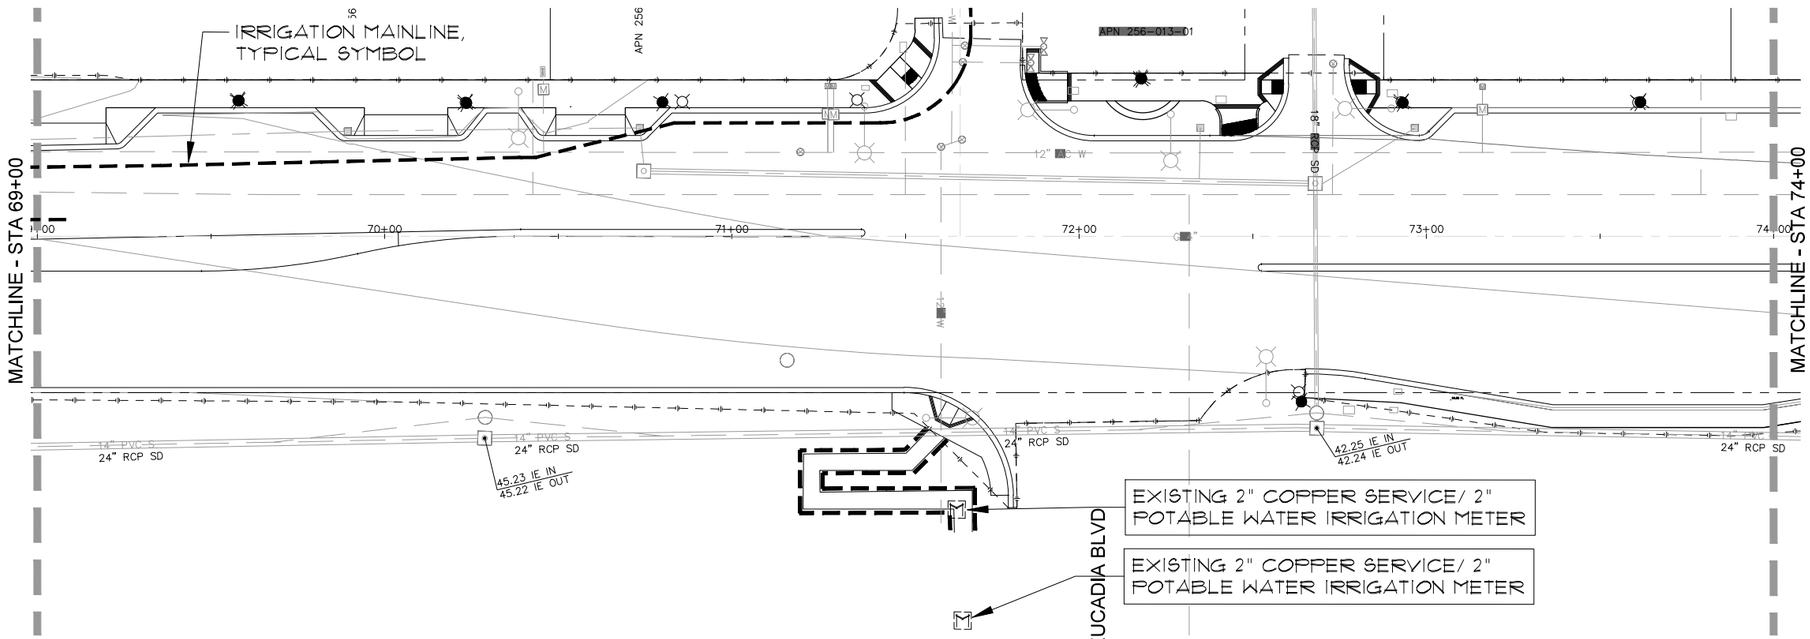

11/23/16 - 30% PLANS - NOT FOR CONSTRUCTION

Underground Service Alert
CALL BEFORE YOU DIG
CALL TOLL FREE
1-800 422-4133
TWO WORKING DAYS BEFORE YOU DIG

SAN DIEGUITO WATER DISTRICT
REVIEWED BY:
DATE:

REGISTERED LANDSCAPE ARCHITECT
MICHAEL W. PELTZ
No. 2010
Exp. 8/31/17
STATE OF CALIFORNIA

MW PA
MW PELTZ + ASSOCIATES, INC.
LANDSCAPE ARCHITECTURE
URBAN DESIGN
RLA 2010
143 S. CEDROS AVENUE, STE B-104
SOLANA BEACH, CALIFORNIA 92078
P: 858.481.0888 F: 858.481.6808

L1-6

NORTH
0 10 20 40 60
SCALE: 1"=20'

REVISIONS	APPROVED	DATE	REFERENCES	DATE

BENCHMARK
ELEVATIONS SHOWN HEREON ARE IN TERMS OF THE NORTH AMERICAN VERTICAL DATUM OF 1988, LOCALLY ON UPON FOLLOWING BENCHMARKS PER "ENCINITAS SURVEY CONTROL" RECORD OF SURVEY 18416.
STATION ENC-04 ELEVATION 67.639
STATION ENC-25 ELEVATION 60.601

SCALE
HORIZONTAL
VERTICAL

SPECIAL DISTRICT

PLANS PREPARED UNDER SUPERVISION OF
LANDSCAPE ARCHITECT: Michael Peltz DATE:
P.L.A. NO. 2011

APPROVALS
RECOMMENDED BY: DATE:
APPROVED BY: DATE:

CITY OF ENCINITAS ENGINEERING DEPARTMENT

LANDSCAPE IRRIGATION PLANS FOR:
NORTH COAST HIGHWAY 101 STREETSCAPE
CIP PROJECT NO. CSO4D

DRAWING NO.
0099-SI
SHEET OF 137

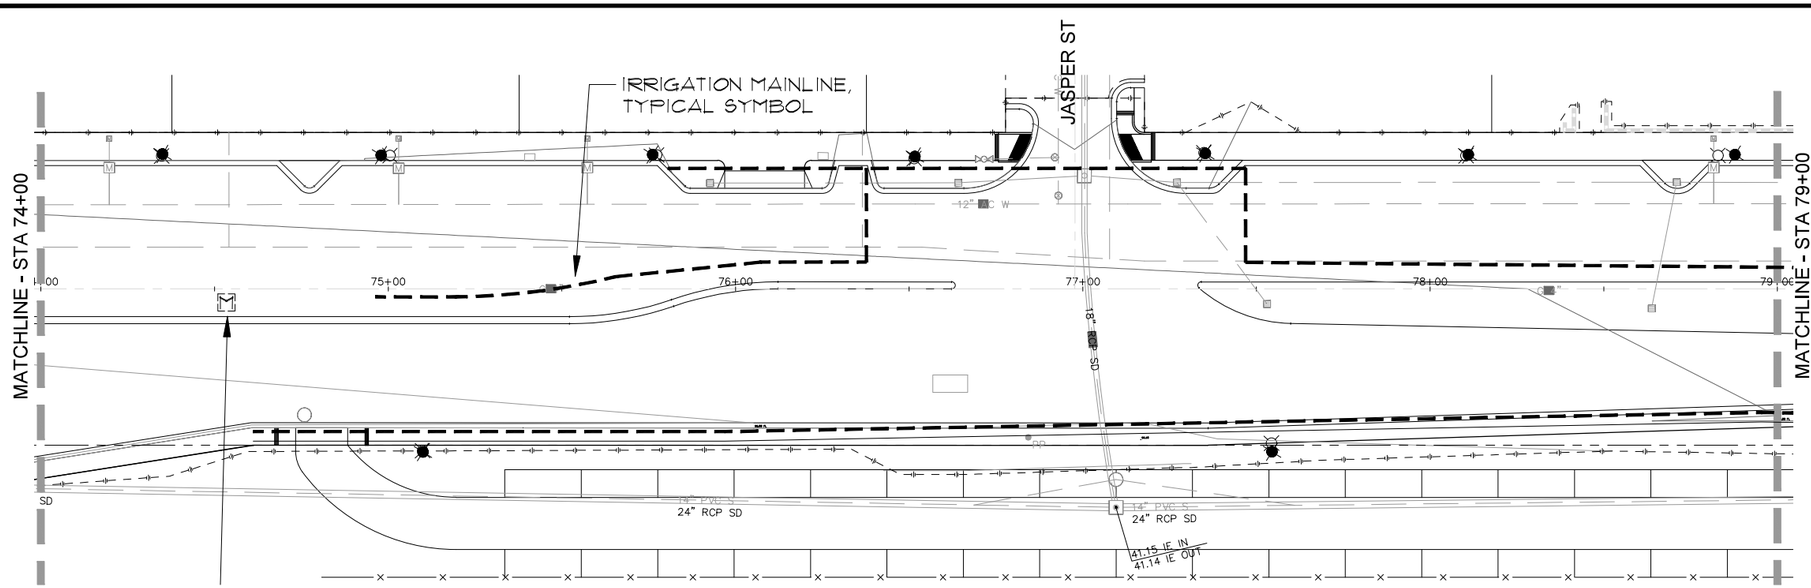

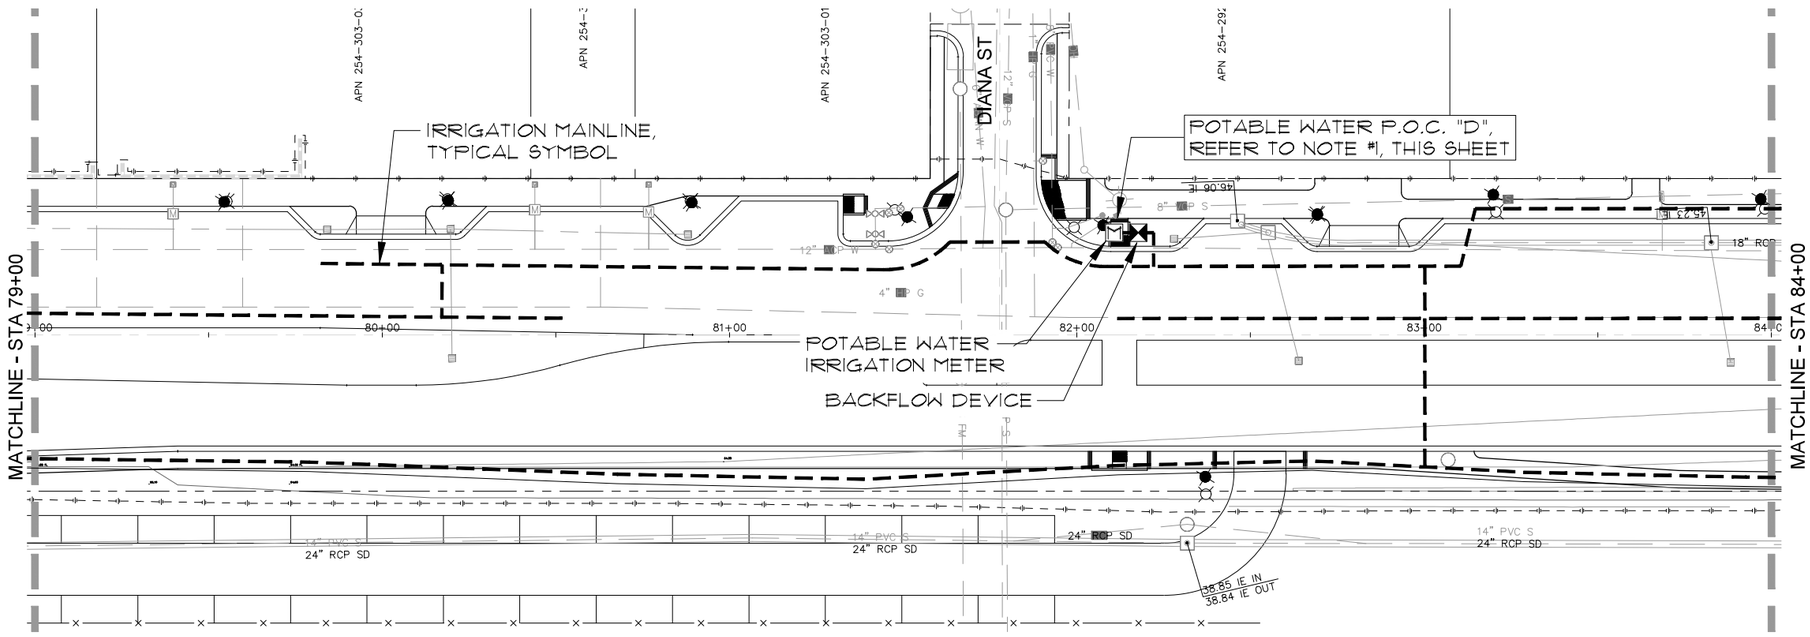

Underground Service Alert
CALL BEFORE YOU DIG
CALL TOLL FREE
1-800 422-4133
TWO WORKING DAYS BEFORE YOU DIG

SAN DIEGUITO WATER DISTRICT
REVIEWED BY:
DATE:

REGISTERED LANDSCAPE ARCHITECT
MICHAEL W. PELTZ
No. 2010
Exp. 8/31/17
STATE OF CALIFORNIA

MW PELTZ + ASSOCIATES, INC.
LANDSCAPE ARCHITECTURE
URBAN DESIGN
RLA 2010
143 S. CEDROS AVENUE, STE B-104
SOLANA BEACH, CALIFORNIA 92078
P: 858.481.0888 F: 858.481.6808

LI-7

NORTH
SCALE: 1"=20'
0 10 20 40 60

REVISIONS	APPROVED	DATE	REFERENCES	DATE

BENCHMARK
ELEVATIONS SHOWN HEREON ARE IN TERMS OF THE NORTH AMERICAN VERTICAL DATUM OF 1988, LOCALLY ON UPON FOLLOWING BENCHMARKS PER "ENCINITAS SURVEY CONTROL" RECORD OF SURVEY 18416.
STATION ENC-04 ELEVATION 67.639
STATION ENC-25 ELEVATION 60.601

SCALE
HORIZONTAL _____
VERTICAL _____

SPECIAL DISTRICT

PLANS PREPARED UNDER SUPERVISION OF
LANDSCAPE ARCHITECT: Michael Peltz DATE: _____
P.L.A. NO. 2011

APPROVALS
RECOMMENDED BY: _____ DATE: _____
APPROVED BY: _____ DATE: _____

CITY OF ENCINITAS ENGINEERING DEPARTMENT
LANDSCAPE IRRIGATION PLANS FOR:
NORTH COAST HIGHWAY 101 STREETSCAPE
CIP PROJECT NO. CS04D

DRAWING NO. 0099-SI
SHEET OF 137

11/23/16 - 30% PLANS - NOT FOR CONSTRUCTION

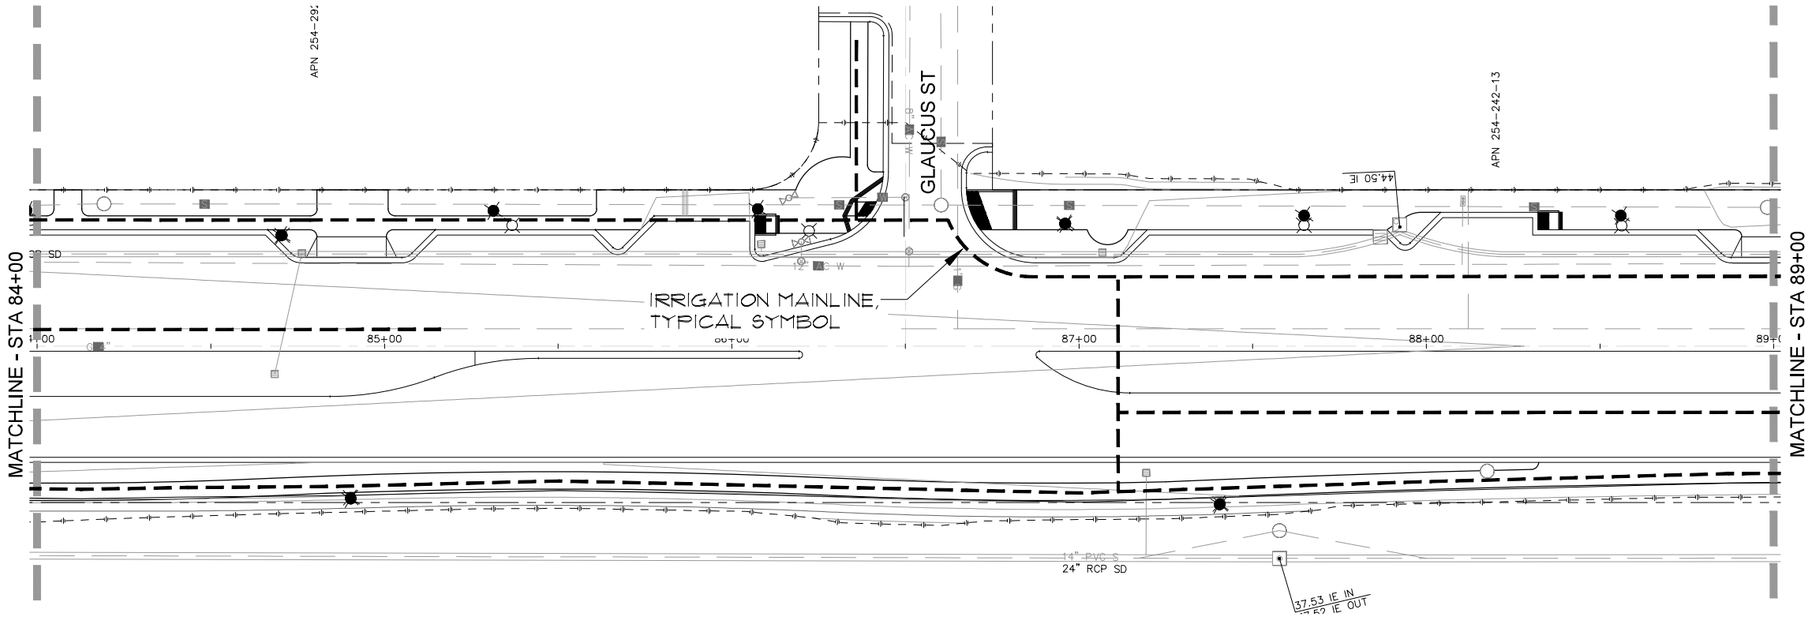

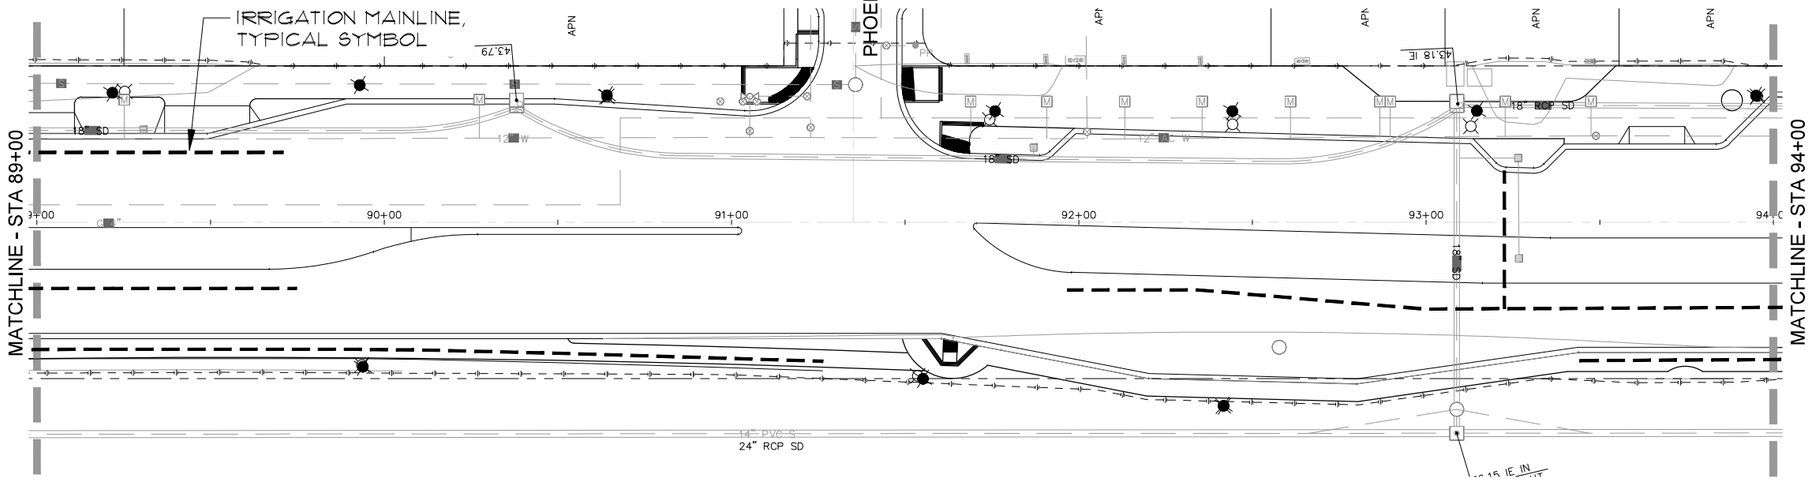

11/23/16 - 30% PLANS - NOT FOR CONSTRUCTION

Underground Service Alert
CALL BEFORE YOU DIG
CALL TOLL FREE
1-800 422-4133
TWO WORKING DAYS BEFORE YOU DIG

SAN DIEGUITO WATER DISTRICT
REVIEWED BY:
DATE:

REGISTERED LANDSCAPE ARCHITECT
MICHAEL W. PELTZ
No. 2010
Exp. 8/31/17
STATE OF CALIFORNIA

MW PELTZ + ASSOCIATES, INC.
LANDSCAPE ARCHITECTURE
URBAN DESIGN
RLA 2010
143 S. CEDROS AVENUE, STE B-104
SOLANA BEACH, CALIFORNIA 92078
P: 858.481.0888 F: 858.481.6808

LI-8

NORTH
0 10 20 40 60
SCALE: 1"=20'

REVISIONS	APPROVED	DATE	REFERENCES	DATE

BENCHMARK
ELEVATIONS SHOWN HEREON ARE IN TERMS OF THE NORTH AMERICAN VERTICAL DATUM OF 1988, LOCALLY ON UPON FOLLOWING BENCHMARKS PER "ENCINITAS SURVEY CONTROL" RECORD OF SURVEY 18416.
STATION ENC-04 ELEVATION 67.639
STATION ENC-25 ELEVATION 60.601

SCALE
HORIZONTAL
VERTICAL

SPECIAL DISTRICT

PLANS PREPARED UNDER SUPERVISION OF
LANDSCAPE ARCHITECT: Michael Peltz DATE:
P.L.A. NO. 2011

APPROVALS
RECOMMENDED BY: DATE:
APPROVED BY: DATE:

CITY OF ENCINITAS ENGINEERING DEPARTMENT
LANDSCAPE IRRIGATION PLANS FOR:
NORTH COAST HIGHWAY 101 STREETSCAPE
CIP PROJECT NO. CS04D

DRAWING NO.
0099-SI
SHEET OF 137

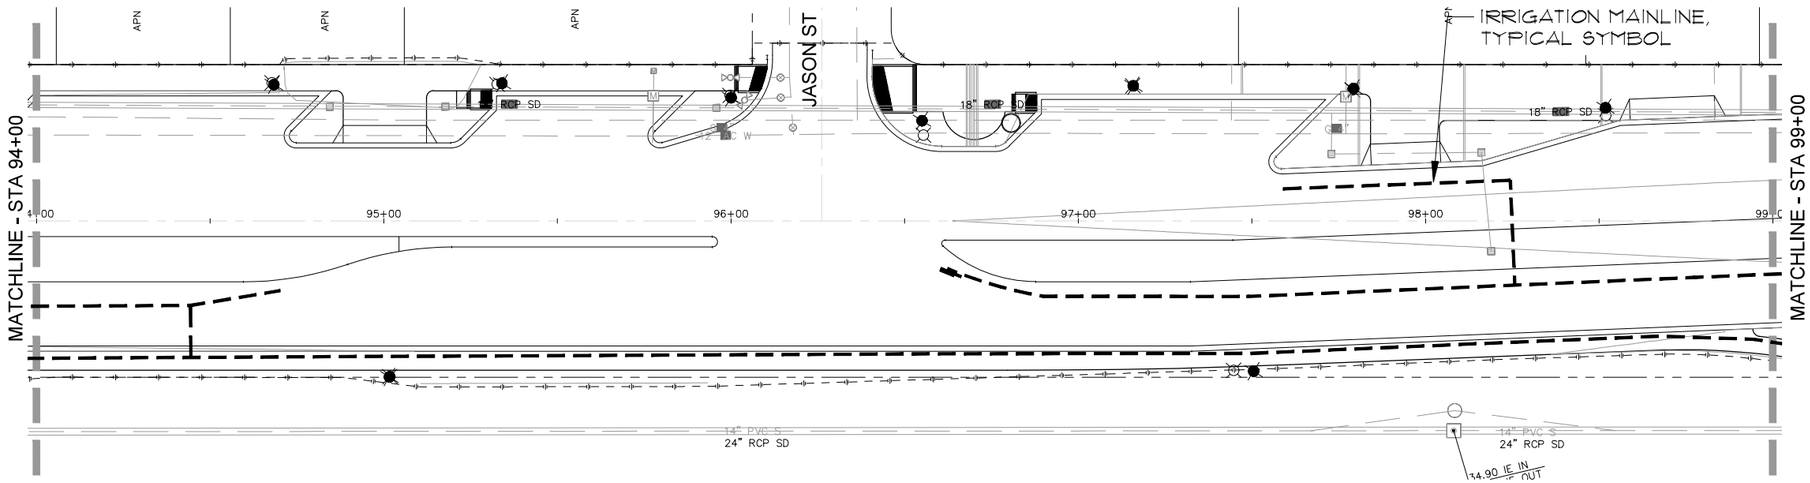

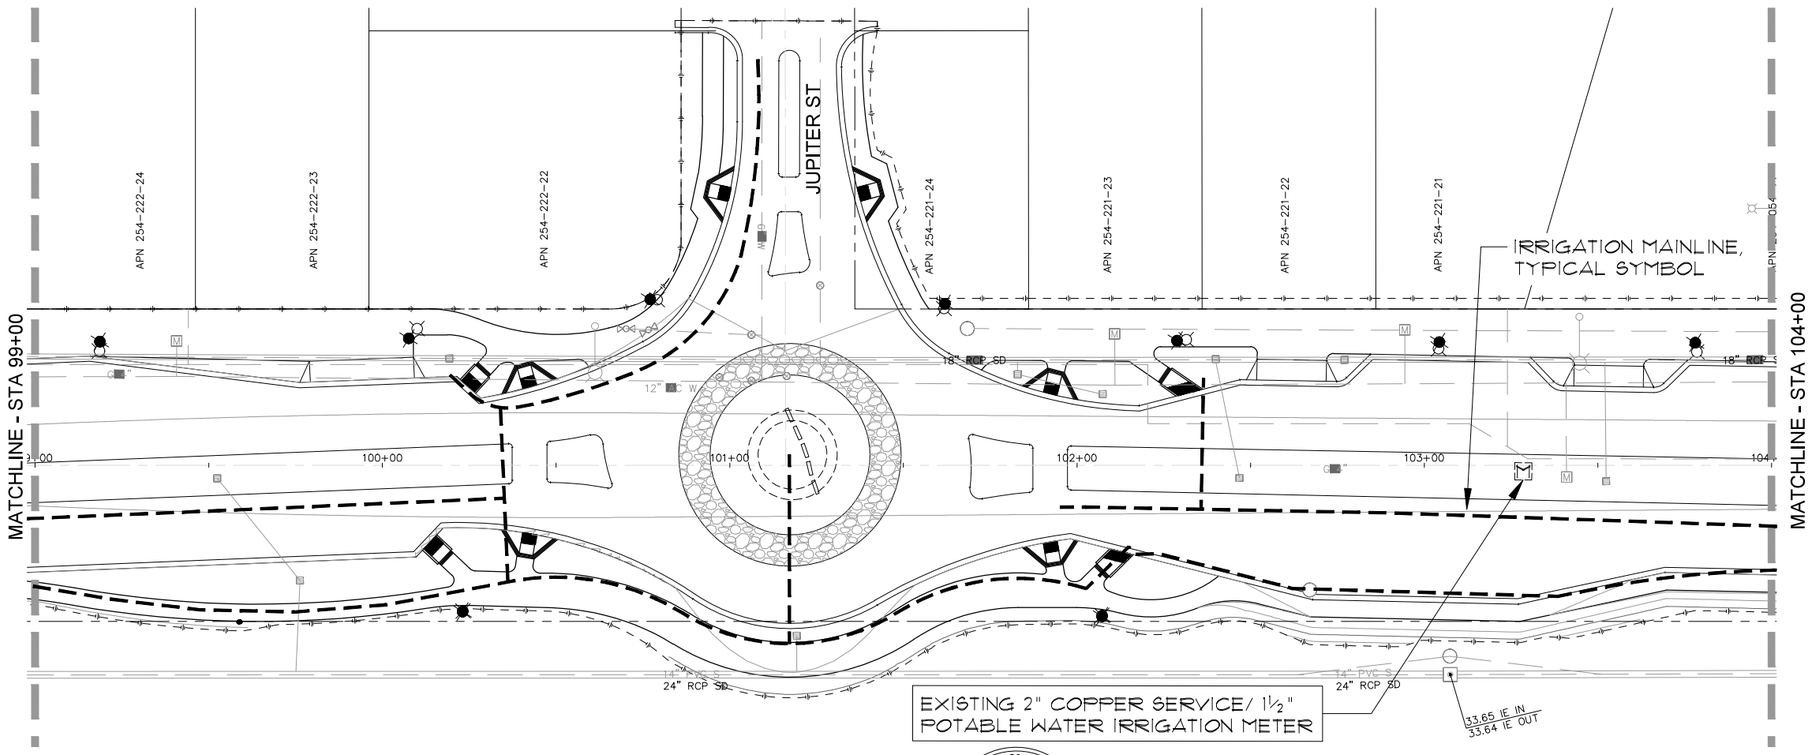

11/23/16 - 30% PLANS - NOT FOR CONSTRUCTION

Underground Service Alert
CALL BEFORE YOU DIG
CALL TOLL FREE
1-800 422-4133
TWO WORKING DAYS BEFORE YOU DIG

SAN DIEGUITO WATER DISTRICT
REVIEWED BY:
DATE:

REGISTERED LANDSCAPE ARCHITECT
MICHAEL W. PELTZ
No. 2010
Exp. 8/31/17
STATE OF CALIFORNIA

MW PELTZ + ASSOCIATES, INC.
LANDSCAPE ARCHITECTURE
URBAN DESIGN
RLA 2010
143 S. CEDROS AVENUE, STE B-104
SOLANA BEACH, CALIFORNIA 92078
P: 858.481.0888 F: 858.481.6808

LI-9

NORTH
0 10 20 40 60
SCALE: 1"=20'

REVISIONS	APPROVED	DATE	REFERENCES	DATE

BENCHMARK
ELEVATIONS SHOWN HEREON ARE IN TERMS OF THE NORTH AMERICAN VERTICAL DATUM OF 1988, LOCALLY ON UPON FOLLOWING BENCHMARKS PER "ENCINITAS SURVEY CONTROL" RECORD OF SURVEY 18416.
STATION ENC-04 ELEVATION 67.639
STATION ENC-25 ELEVATION 60.601

SCALE
HORIZONTAL _____
VERTICAL _____

SPECIAL DISTRICT

PLANS PREPARED UNDER SUPERVISION OF
LANDSCAPE ARCHITECT: _____ DATE: _____
Michael Peltz
P.L.A. NO. 2011

APPROVALS
RECOMMENDED
BY: _____
DATE: _____
APPROVED
BY: _____
DATE: _____

CITY OF ENCINITAS ENGINEERING DEPARTMENT
LANDSCAPE IRRIGATION PLANS FOR:
NORTH COAST HIGHWAY 101 STREETSCAPE
CIP PROJECT NO. CS04D

DRAWING NO.
0099-SI
SHEET OF 137

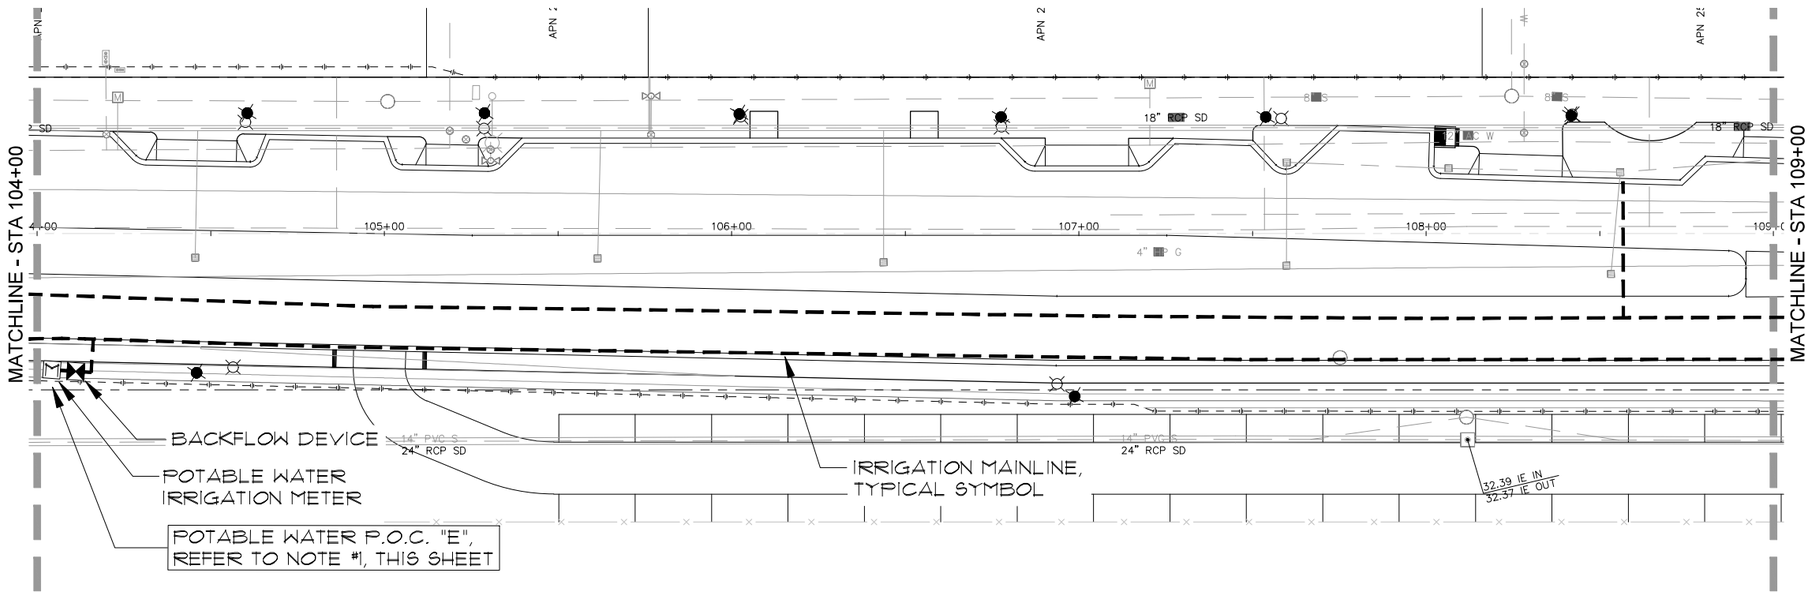

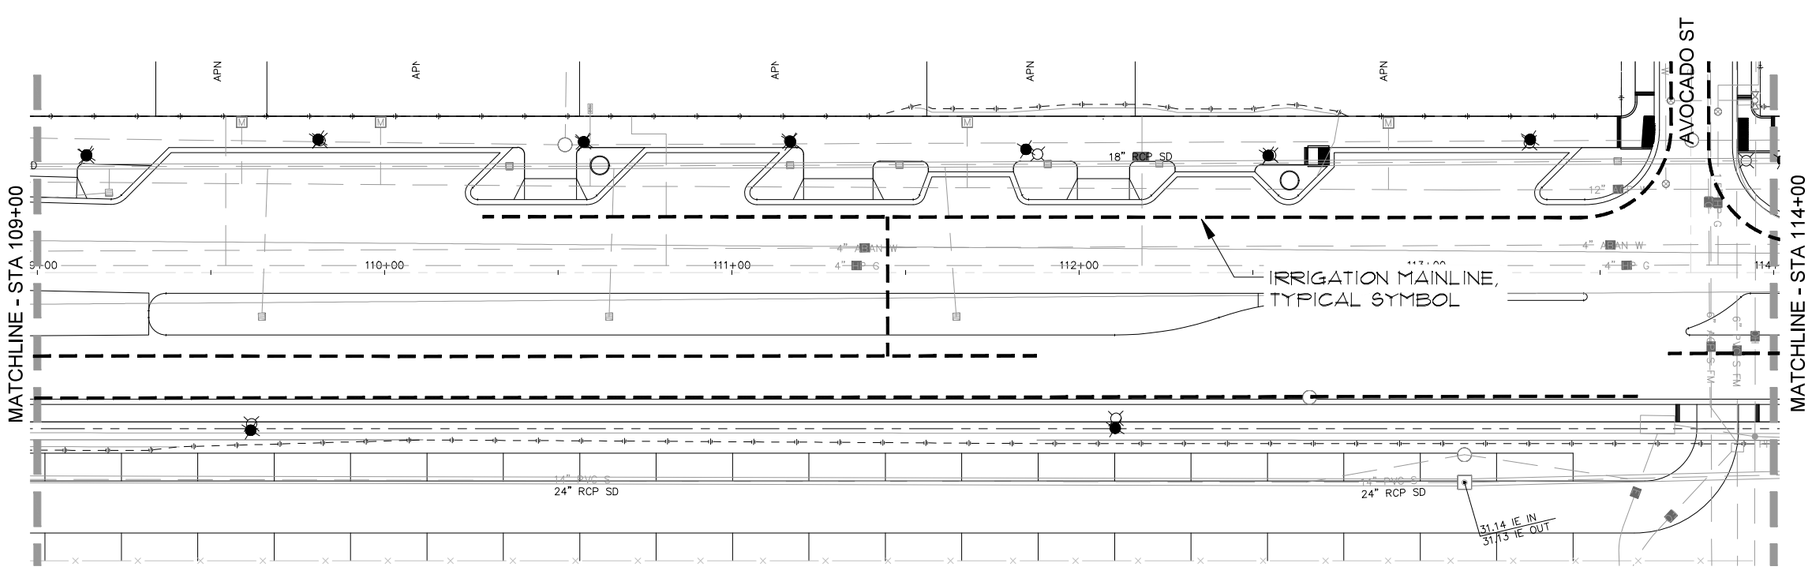

11/23/16 - 30% PLANS - NOT FOR CONSTRUCTION

Underground Service Alert
CALL BEFORE YOU DIG
CALL TOLL FREE
1-800 422-4133
TWO WORKING DAYS BEFORE YOU DIG

SAN DIEGUITO WATER DISTRICT
REVIEWED BY:
DATE:

REGISTERED LANDSCAPE ARCHITECT
MICHAEL W. PELTZ
No. 2010
Exp. 8/31/17
STATE OF CALIFORNIA

MW PELTZ + ASSOCIATES, INC.
LANDSCAPE ARCHITECTURE
URBAN DESIGN
RLA 2010
143 S. CEDROS AVENUE, STE B-104
SOLANA BEACH, CALIFORNIA 92078
P: 858.481.0888 F: 858.481.6808

LI-10

NORTH
SCALE: 1"=20'
0 10 20 40 60

REVISIONS	APPROVED	DATE	REFERENCES	DATE

BENCHMARK
ELEVATIONS SHOWN HEREON ARE IN TERMS OF THE NORTH AMERICAN VERTICAL DATUM OF 1988, LOCALLY ON UPON FOLLOWING BENCHMARKS PER "ENCINITAS SURVEY CONTROL" RECORD OF SURVEY 18416.
STATION ENC-04 ELEVATION 67.639
STATION ENC-25 ELEVATION 60.601

SCALE
HORIZONTAL
VERTICAL

SPECIAL DISTRICT

PLANS PREPARED UNDER SUPERVISION OF
LANDSCAPE ARCHITECT: Michael Peltz DATE:
P.L.A. NO. 2011

APPROVALS
RECOMMENDED BY: DATE:
APPROVED BY: DATE:

CITY OF ENCINITAS ENGINEERING DEPARTMENT
LANDSCAPE IRRIGATION PLANS FOR:
NORTH COAST HIGHWAY 101 STREETSCAPE
CIP PROJECT NO. CS04D

DRAWING NO. 0099-SI
SHEET OF 137

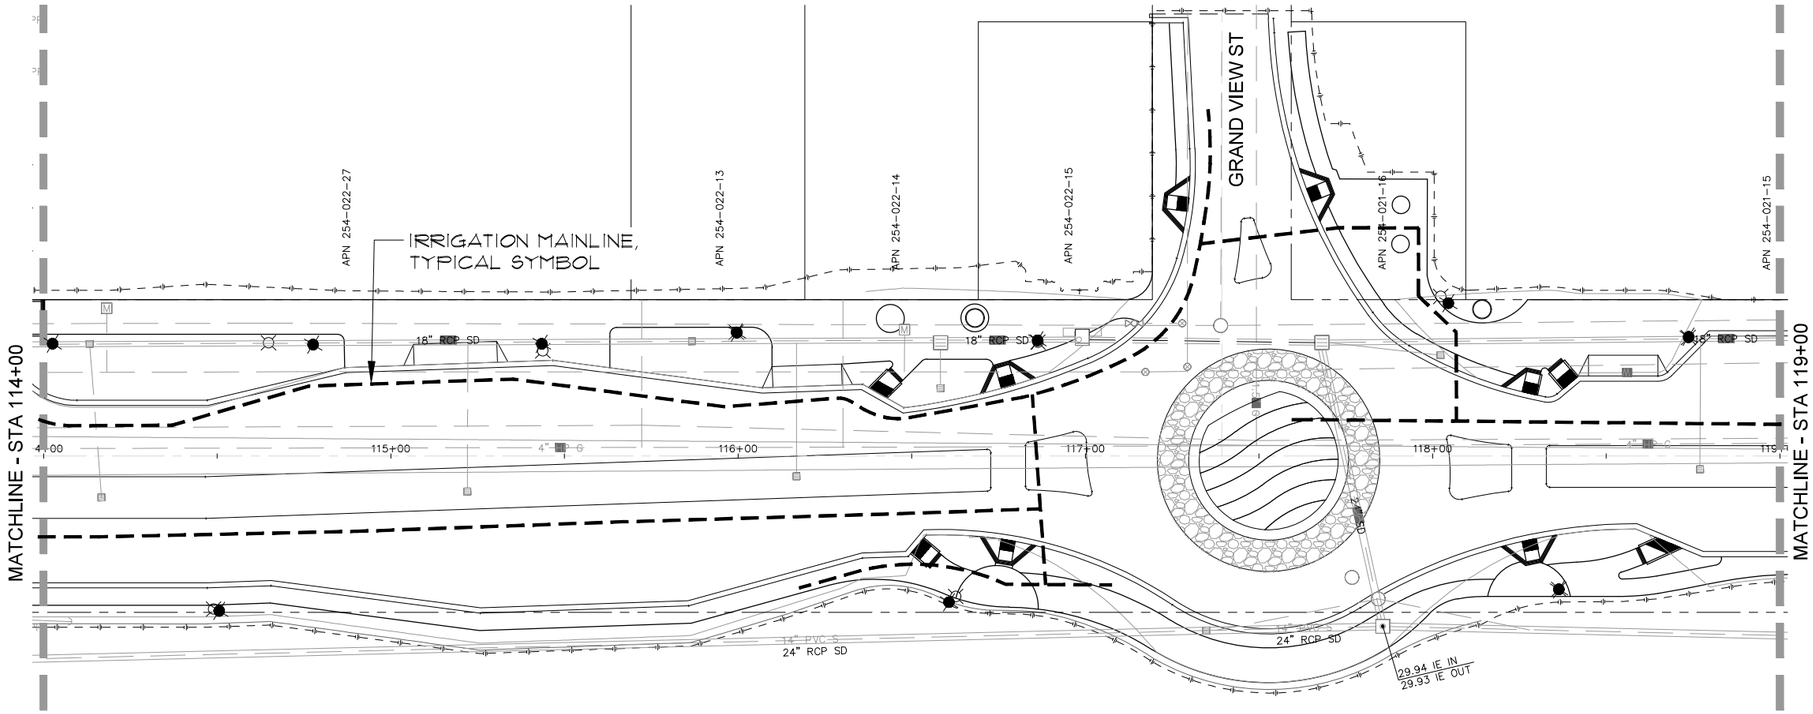

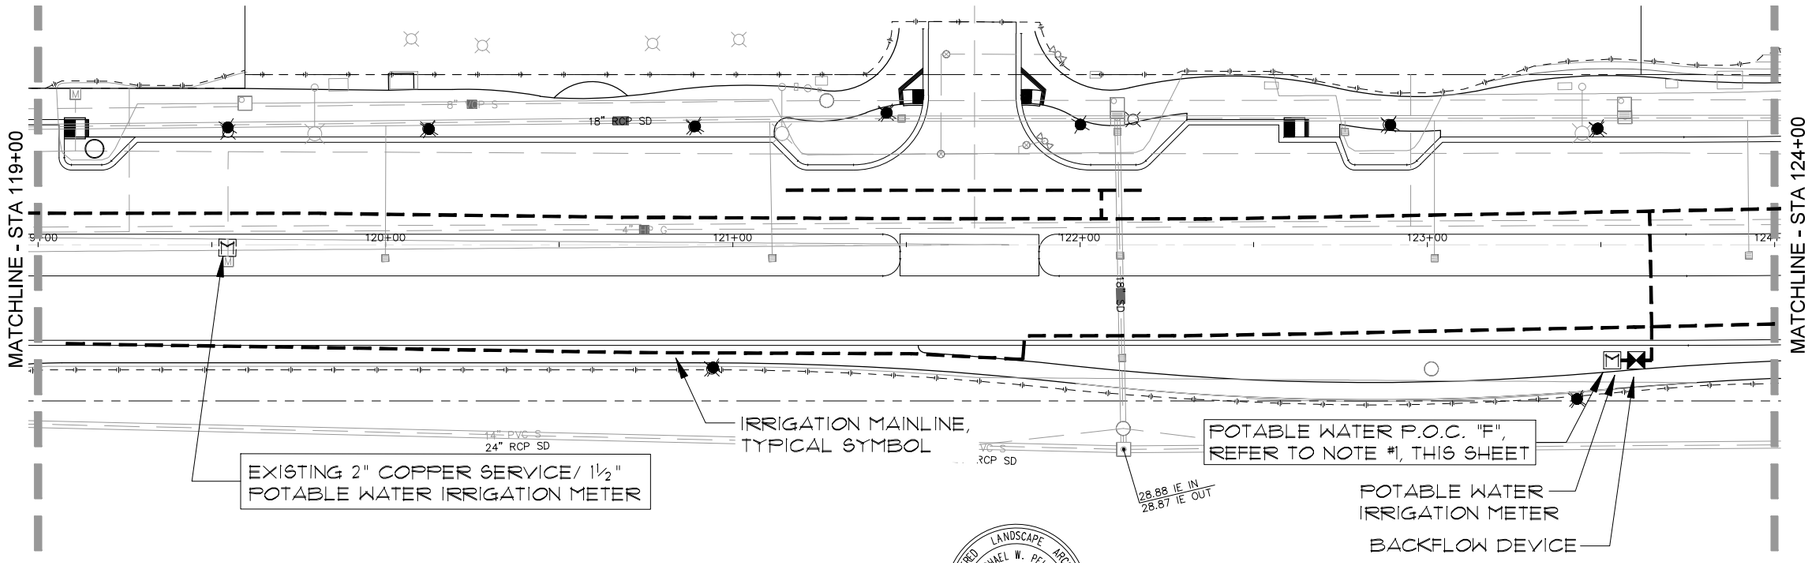

Underground Service Alert
CALL BEFORE YOU DIG
CALL TOLL FREE
1-800 422-4133
TWO WORKING DAYS BEFORE YOU DIG

SAN DIEGUITO WATER DISTRICT
REVIEWED BY:
DATE:

REGISTERED LANDSCAPE ARCHITECT
MICHAEL W. PELTZ
No. 2010
Exp. 8/31/17
STATE OF CALIFORNIA

MW PELTZ - ASSOCIATES, INC.
LANDSCAPE ARCHITECTURE
URBAN DESIGN
RLA 2010
143 S. CEDROS AVENUE, STE B-104
SOLANA BEACH, CALIFORNIA 92078
P: 858.481.0888 F: 858.481.6808

LI-11

NORTH
0 10 20 40 60
SCALE: 1"=20'

REVISIONS	APPROVED	DATE	REFERENCES	DATE

BENCHMARK
ELEVATIONS SHOWN HEREON ARE IN TERMS OF THE NORTH AMERICAN VERTICAL DATUM OF 1988, LOCALLY ON UPON FOLLOWING BENCHMARKS PER "ENCINITAS SURVEY CONTROL" RECORD OF SURVEY 18416.
STATION ENC-04 ELEVATION 67.639
STATION ENC-25 ELEVATION 60.601

SCALE
HORIZONTAL
VERTICAL

SPECIAL DISTRICT

PLANS PREPARED UNDER SUPERVISION OF
LANDSCAPE ARCHITECT: Michael Peltz DATE:
P.L.A. NO. 2011

APPROVALS
RECOMMENDED BY: DATE:
APPROVED BY: DATE:

CITY OF ENCINITAS ENGINEERING DEPARTMENT
LANDSCAPE IRRIGATION PLANS FOR:
NORTH COAST HIGHWAY 101 STREETSCAPE
CIP PROJECT NO. CS04D

DRAWING NO.
0099-SI
SHEET OF 137

11/23/16 - 30% PLANS - NOT FOR CONSTRUCTION

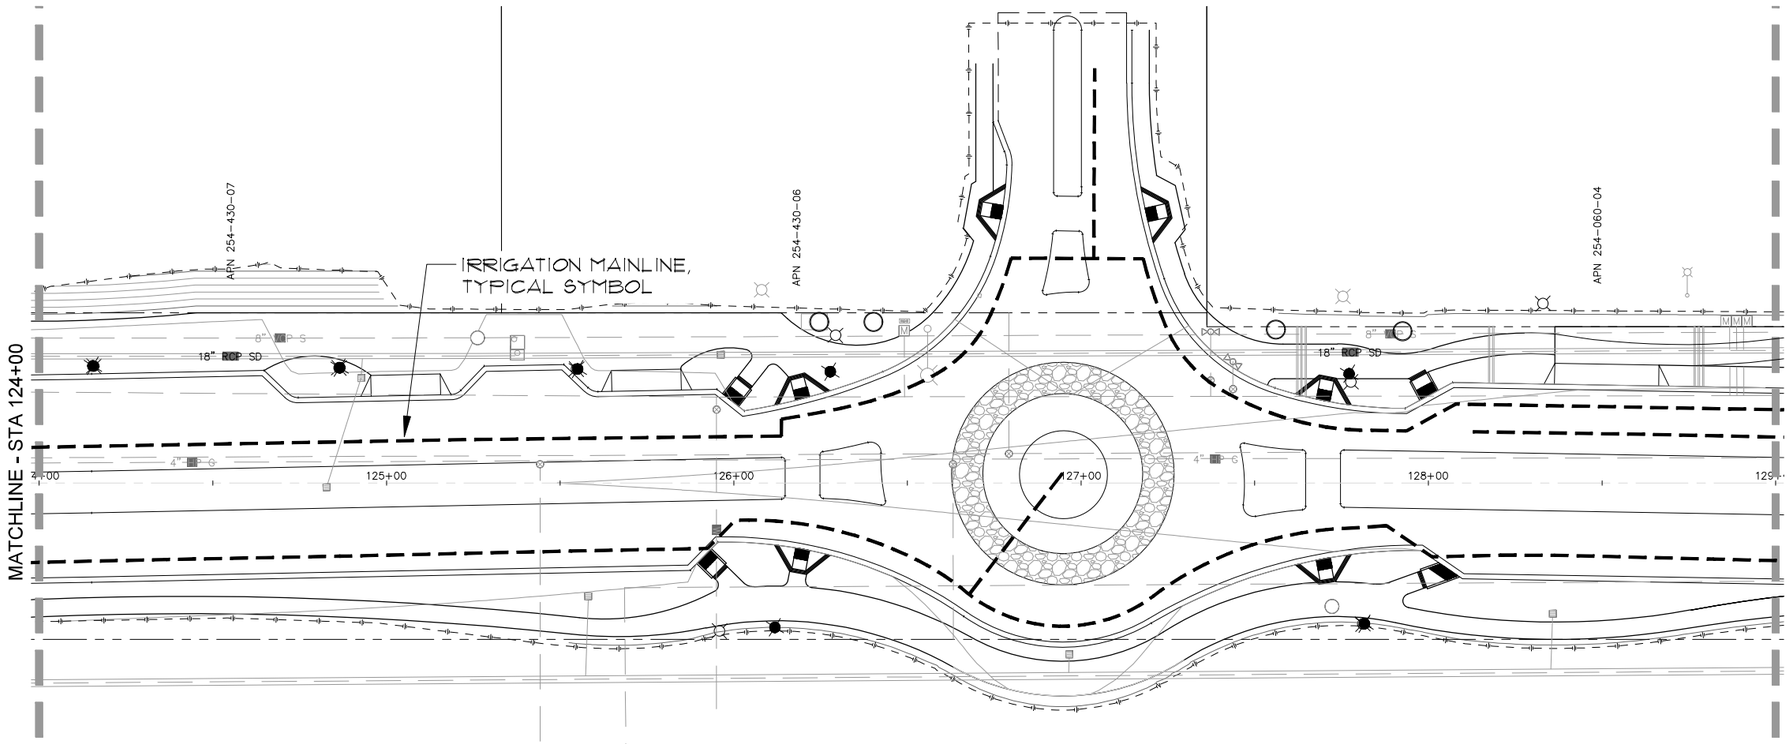

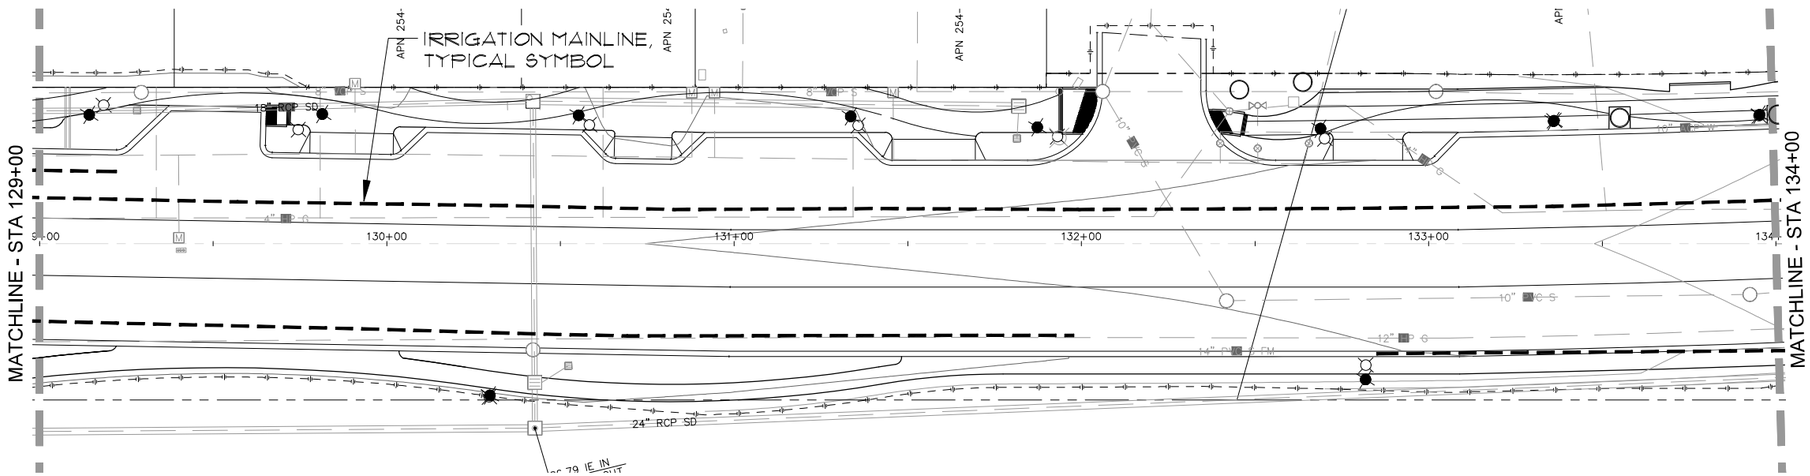

11/23/16 - 30% PLANS - NOT FOR CONSTRUCTION

Underground Service Alert
CALL BEFORE YOU DIG
CALL TOLL FREE
1-800 422-4133
TWO WORKING DAYS BEFORE YOU DIG

SAN DIEGUITO WATER DISTRICT
REVIEWED BY:
DATE:

REGISTERED LANDSCAPE ARCHITECT
MICHAEL W. PELTZ
No. 2010
Exp. 8/31/17
STATE OF CALIFORNIA

MW PELTZ - ASSOCIATES, INC.
LANDSCAPE ARCHITECTURE
URBAN DESIGN
RLA 2010
143 S. CEDROS AVENUE, STE B-104
SOLANA BEACH, CALIFORNIA 92078
P: 858.481.0888 F: 858.481.6808

LI-12

NORTH
0 10 20 40 60
SCALE: 1"=20'

REVISIONS	APPROVED	DATE	REFERENCES	DATE

BENCHMARK
ELEVATIONS SHOWN HEREON ARE IN TERMS OF THE NORTH AMERICAN VERTICAL DATUM OF 1988, LOCALLY ON UPON FOLLOWING BENCHMARKS PER "ENCINITAS SURVEY CONTROL" RECORD OF SURVEY 18416.
STATION ENC-04 ELEVATION 67.639
STATION ENC-25 ELEVATION 60.601

SCALE
HORIZONTAL
VERTICAL

SPECIAL DISTRICT

PLANS PREPARED UNDER SUPERVISION OF
LANDSCAPE ARCHITECT: Michael Peltz DATE:
P.L.A. NO. 2011

APPROVALS
RECOMMENDED BY: DATE:
APPROVED BY: DATE:

CITY OF ENCINITAS ENGINEERING DEPARTMENT
LANDSCAPE IRRIGATION PLANS FOR:
NORTH COAST HIGHWAY 101 STREETSCAPE
CIP PROJECT NO. CS04D

DRAWING NO.
0099-SI
SHEET OF 137

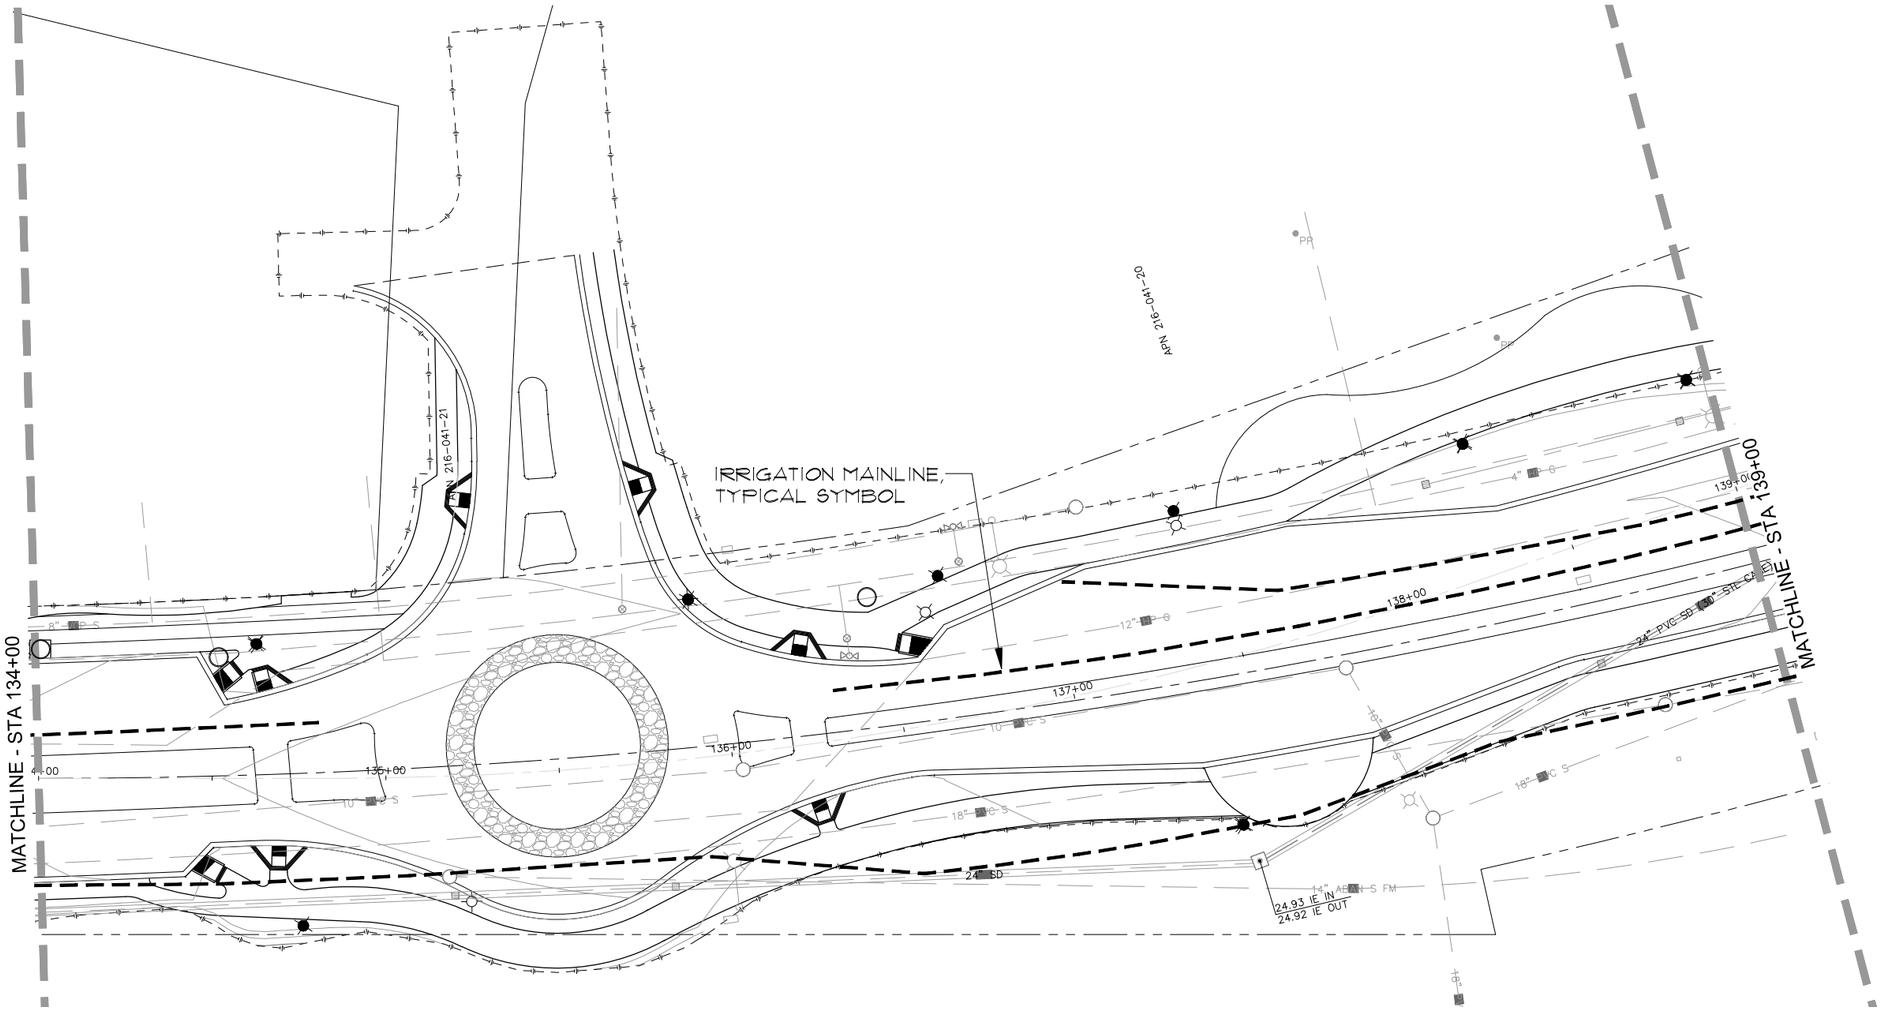

11/23/16 - 30% PLANS - NOT FOR CONSTRUCTION

Underground Service Alert
CALL BEFORE YOU DIG
CALL TOLL FREE
1-800 422-4133
TWO WORKING DAYS BEFORE YOU DIG

SAN DIEGUITO WATER DISTRICT
REVIEWED BY:
DATE:

REGISTERED LANDSCAPE ARCHITECT
MICHAEL W. PELTZ
No. 2010
Exp. 8/31/17
STATE OF CALIFORNIA

MW PELTZ + ASSOCIATES, INC.
LANDSCAPE ARCHITECTURE
URBAN DESIGN
RLA 2010
143 S. CEDROS AVENUE, STE B-104
SOLANA BEACH, CALIFORNIA 92078
P: 858.481.0888 F: 858.481.6808

LI-13

NORTH
SCALE: 1"=20'
0 10 20 40 60

REVISIONS	APPROVED	DATE	REFERENCES	DATE

BENCHMARK
ELEVATIONS SHOWN HEREON ARE IN TERMS OF THE NORTH AMERICAN VERTICAL DATUM OF 1988, LOCALLY ON UPON FOLLOWING BENCHMARKS PER "ENCINITAS SURVEY CONTROL" RECORD OF SURVEY 18416.
STATION ENC-04 ELEVATION 67.639
STATION ENC-25 ELEVATION 60.601

SCALE
HORIZONTAL _____
VERTICAL _____

SPECIAL DISTRICT

PLANS PREPARED UNDER SUPERVISION OF
LANDSCAPE ARCHITECT: _____ DATE: _____
Michael Peltz
P.L.A. NO. 2011

APPROVALS
RECOMMENDED
BY: _____
DATE: _____
APPROVED
BY: _____
DATE: _____

CITY OF ENCINITAS ENGINEERING DEPARTMENT
LANDSCAPE IRRIGATION PLANS FOR:
NORTH COAST HIGHWAY 101 STREETSCAPE
CIP PROJECT NO. CS04D

DRAWING NO.
0099-SI
SHEET OF 137